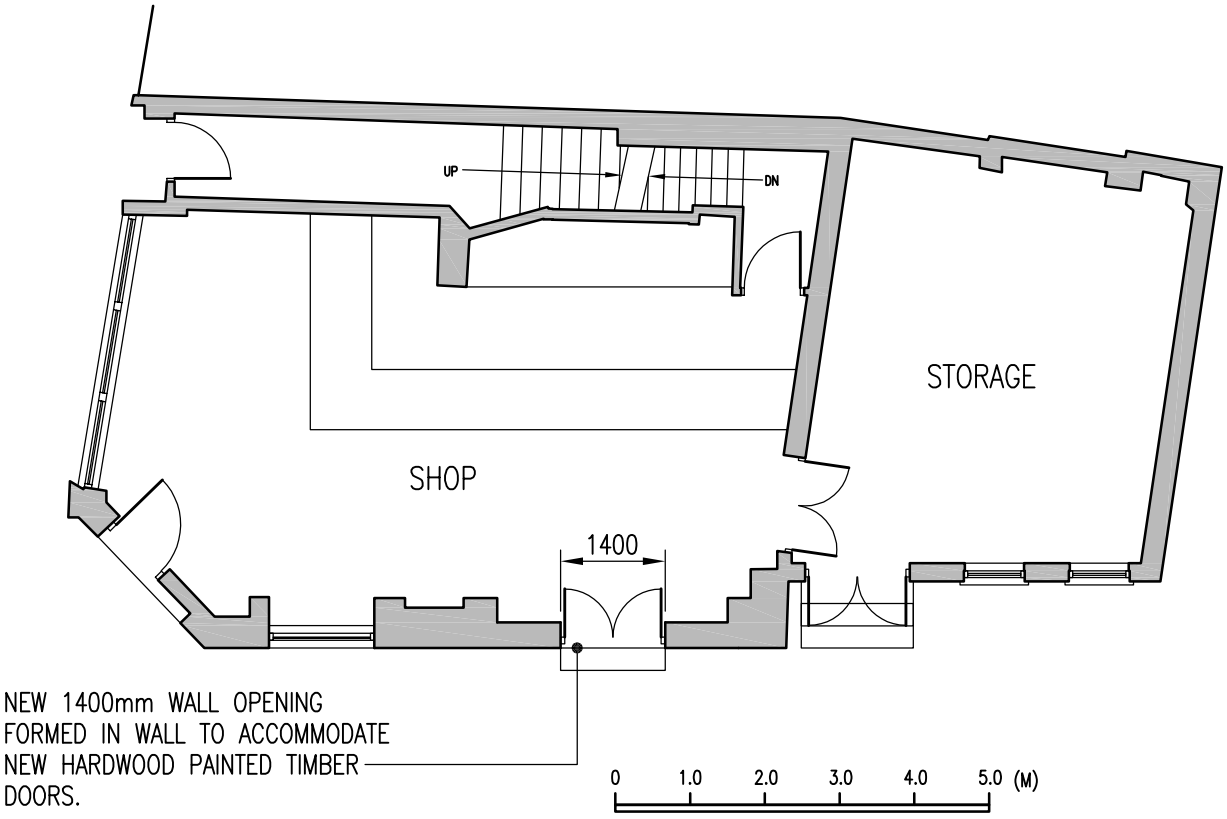

PROPOSED GROUND FLOOR PLAN

SCALE 1:100

Client	MR A. LALANI
Project	146 REGENT'S PARK RD. PRIMROSE HILL LONDON NW1 8XN
Drawing Status	PLANNING
Drawing Title	PROPOSED GROUND FLOOR PLAN
Project No.	WE02607
Discipline	S
Drawing No.	101
Scale	1:100
Date	JULY 22
Revision	A
Drawn	RN
Checked	
Sheet Size	A4

Rev	Detail	By	Chk	Date
A	PROPOSED WINDOW REPLACED WITH TWO DOORS, SIZE OF OPENING UNCHANGED	RN		12.04.2023

Revisions

© This drawing may not be copied without prior written permission