DRAWING 03 Proposed Shopfront

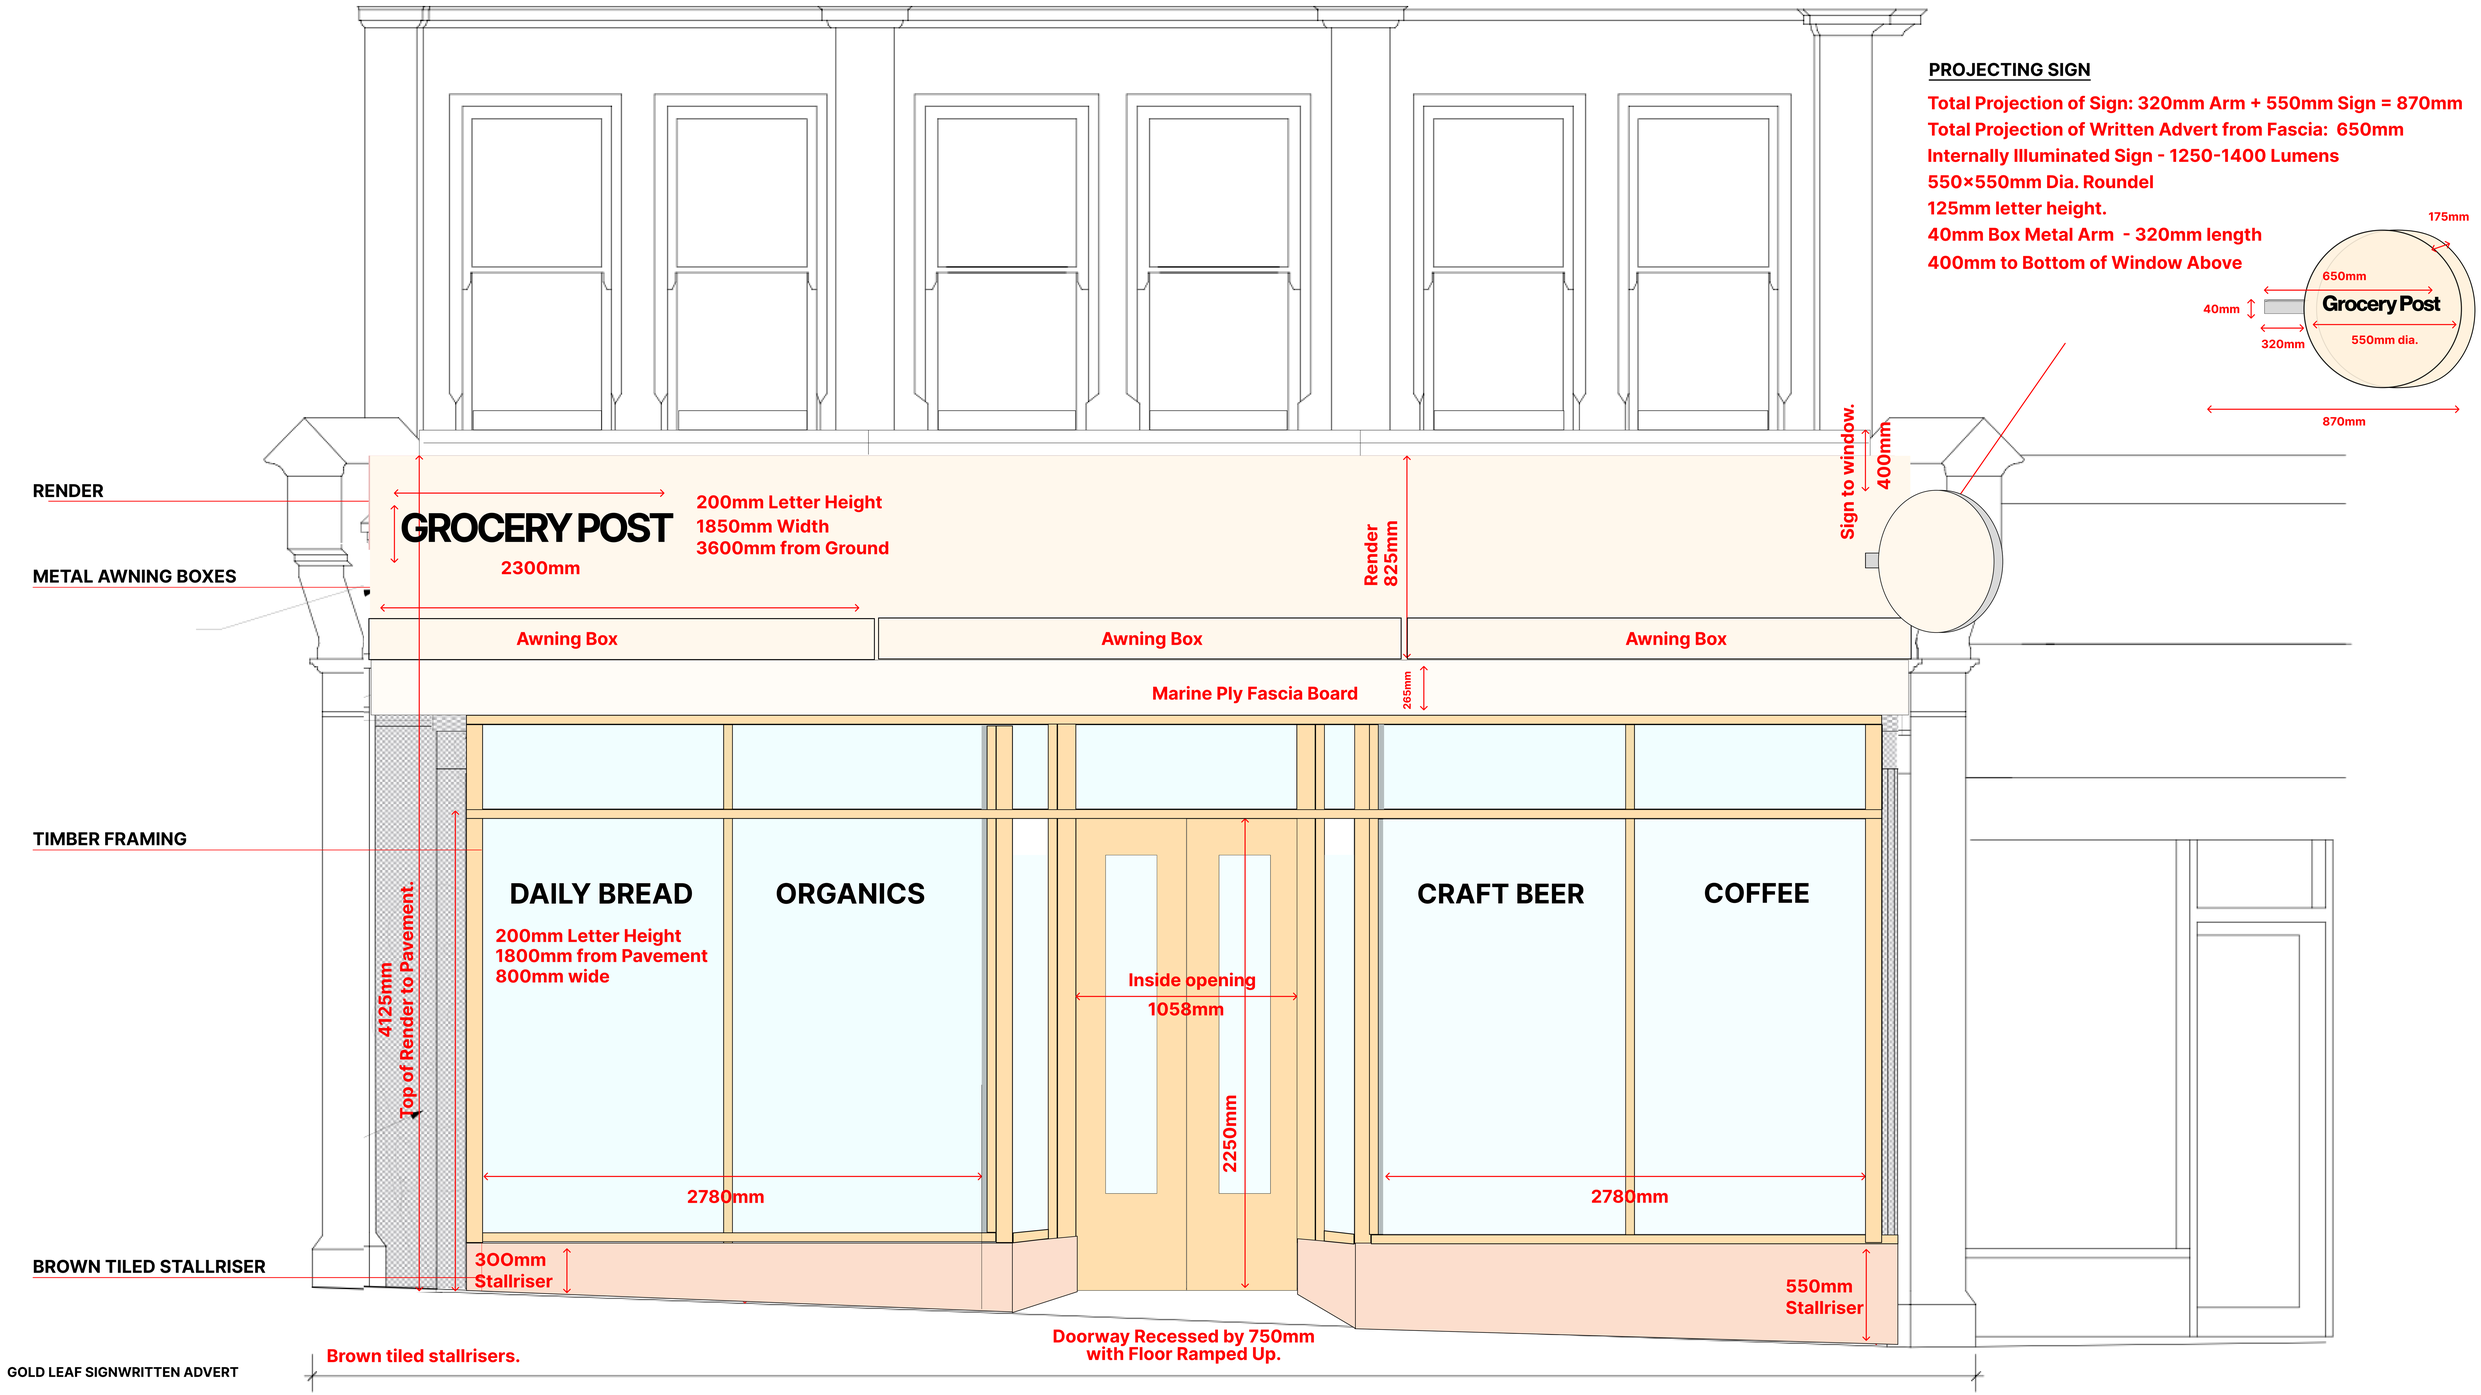

1 **PROPOSED SHOPFRONT**
Scale: 1:20