Tree Survey & Tree Protection Plan

Theoretical Radial Root Protection Area Shown in Pink
Site Specific Adjusted Root Protection Area Shown in Orange

Dwg No: WCEL/PEW/TSP1&TPP1/REV1 Date: 13/02/2023 Annotated by: Philip Wood

Indicative Plan: Do Not Scale Check all Measurements on Site against Schedule in Appendix B in the Main AiA Report

Wood Consulting

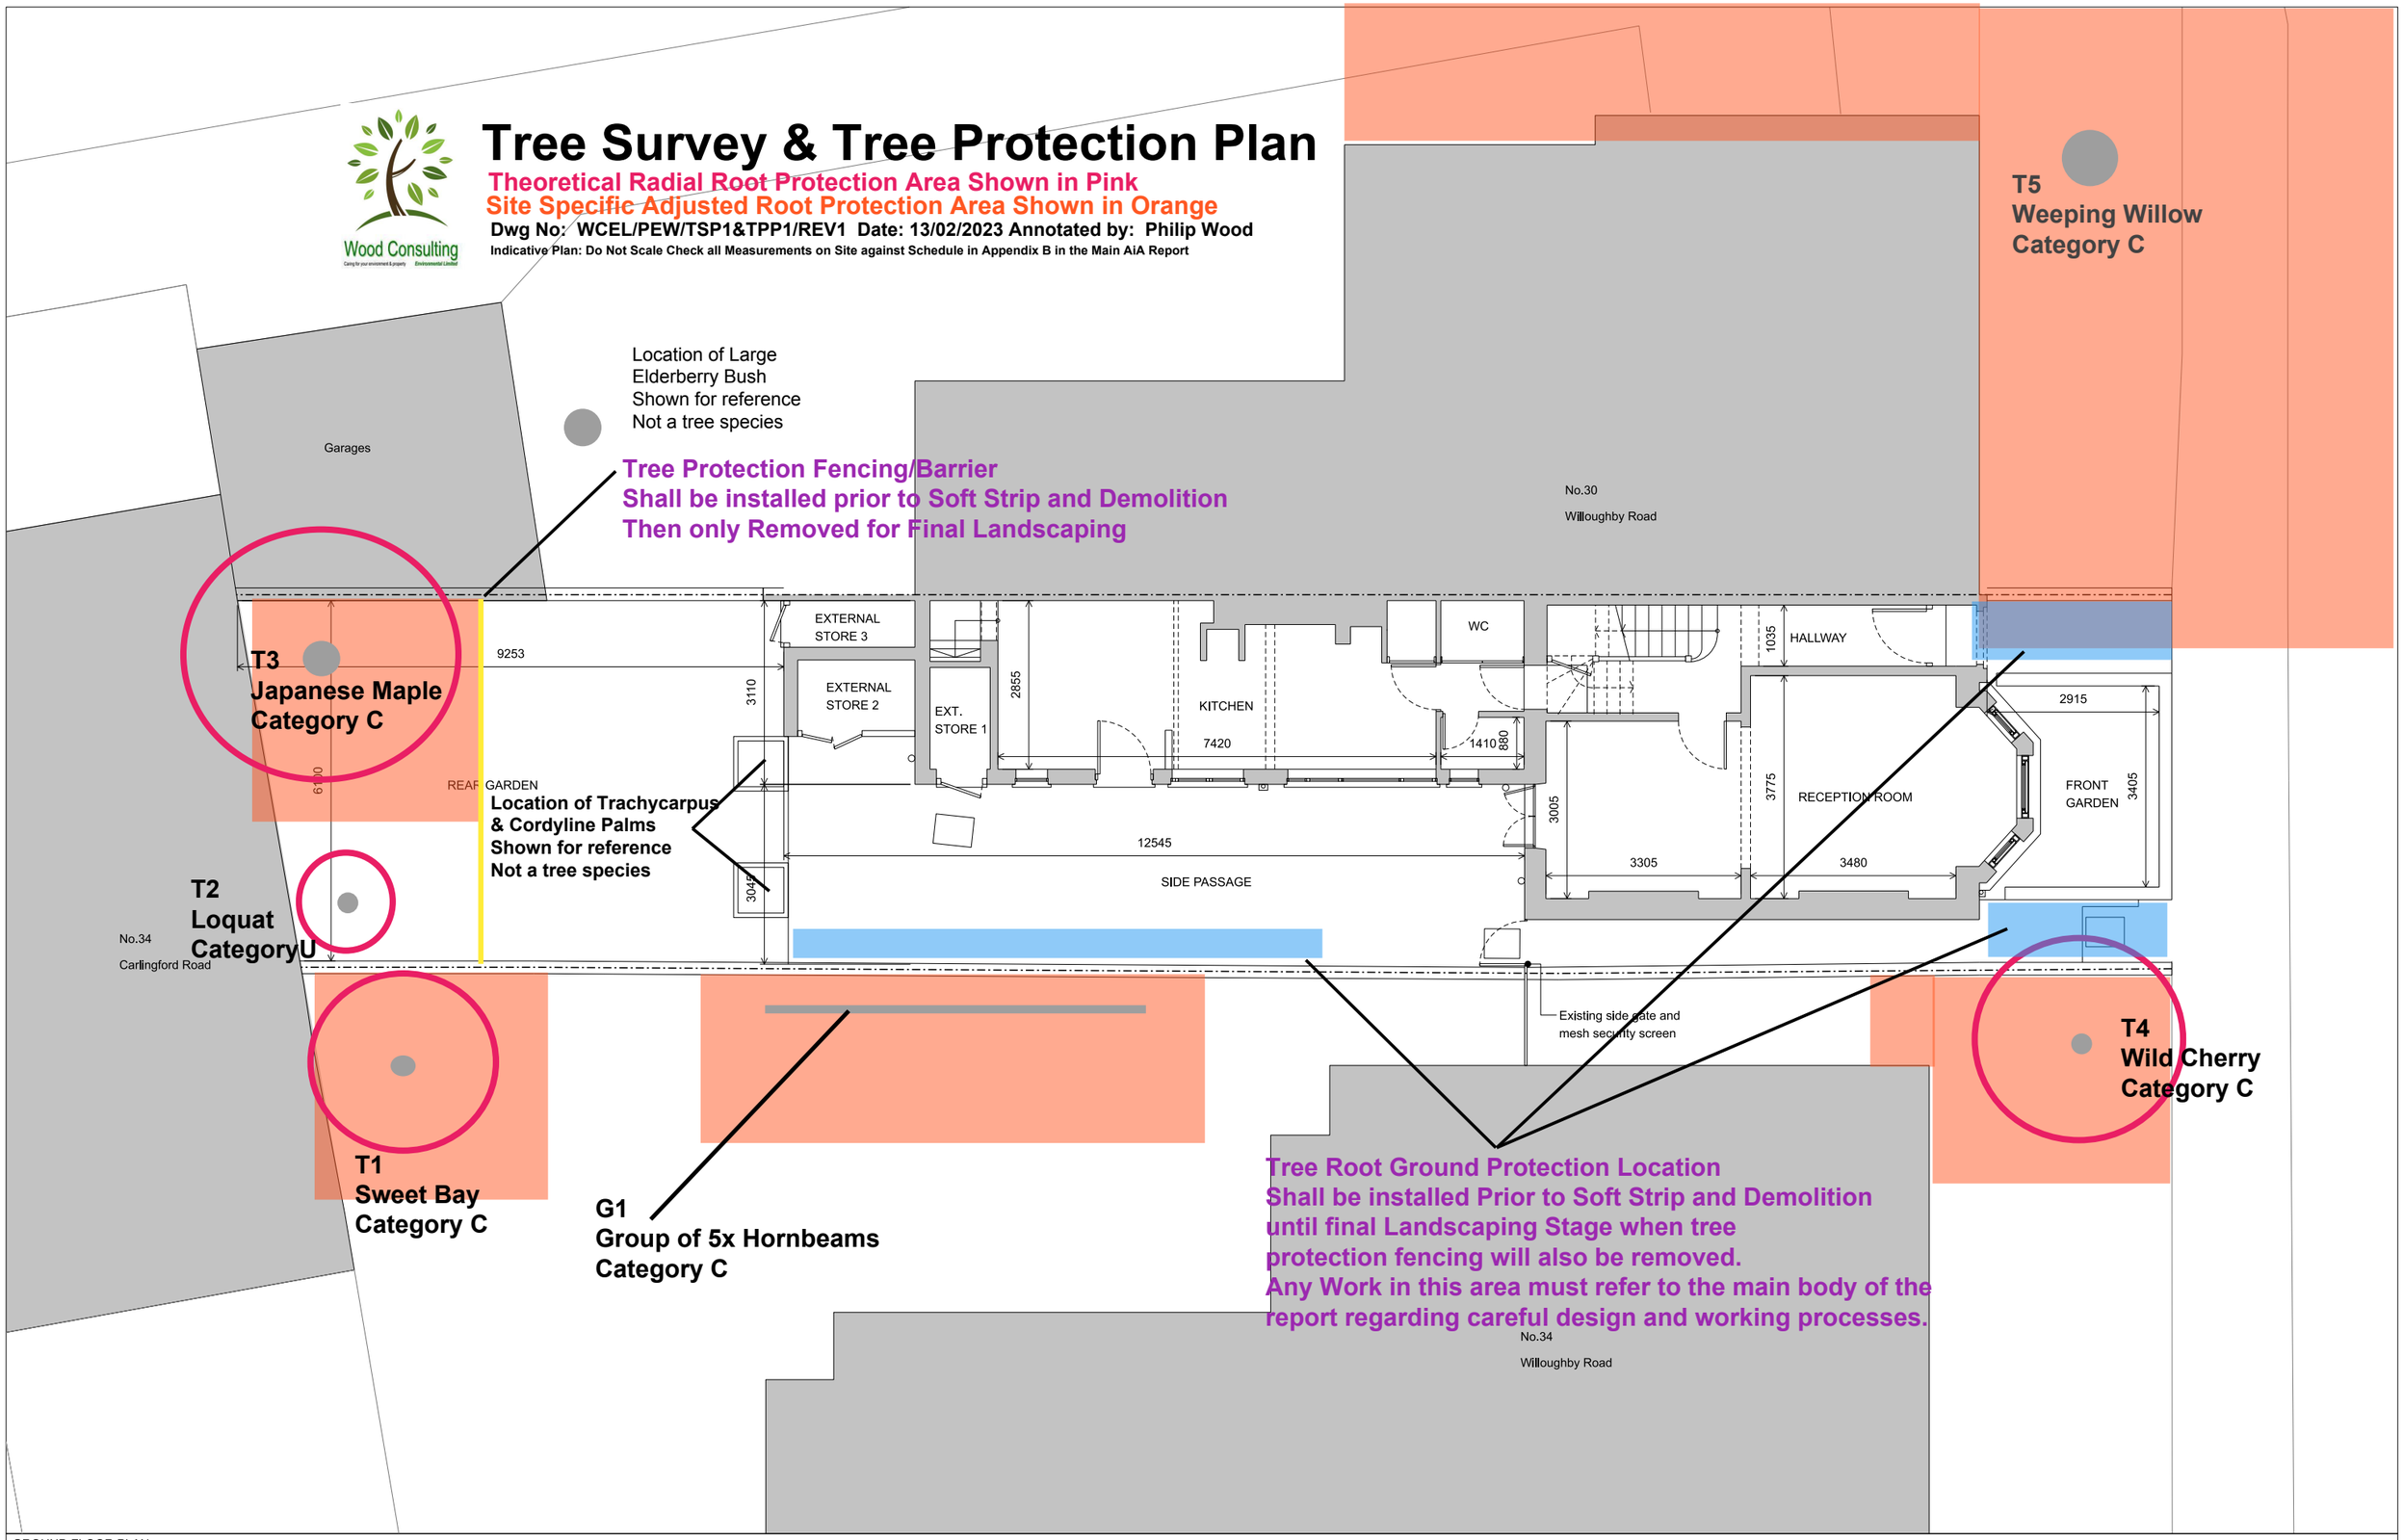

GROUND FLOOR PLAN

Rev:

0m 1 2 3 4 5

N

Notes: Unless stated otherwise, all dimensions are in millimetres. All dimensions to be checked and confirmed on site by contractor and as such are to be his responsibility. Any errors, omissions or discrepancies on this drawing are to be reported to the architect.

JOE WRIGHT ARCHITECTS

t: www.joewrightarchitects.co.uk e: info@joewrightarchitects.co.uk

Project:	32 Willoughby Road, NW3 1RU	Scale: 1:100 @ A3	Date: 14.06.22
Drawing Title:	Existing Drawing Plans	Drwg No: 2104-01_PL_001	Rev: E