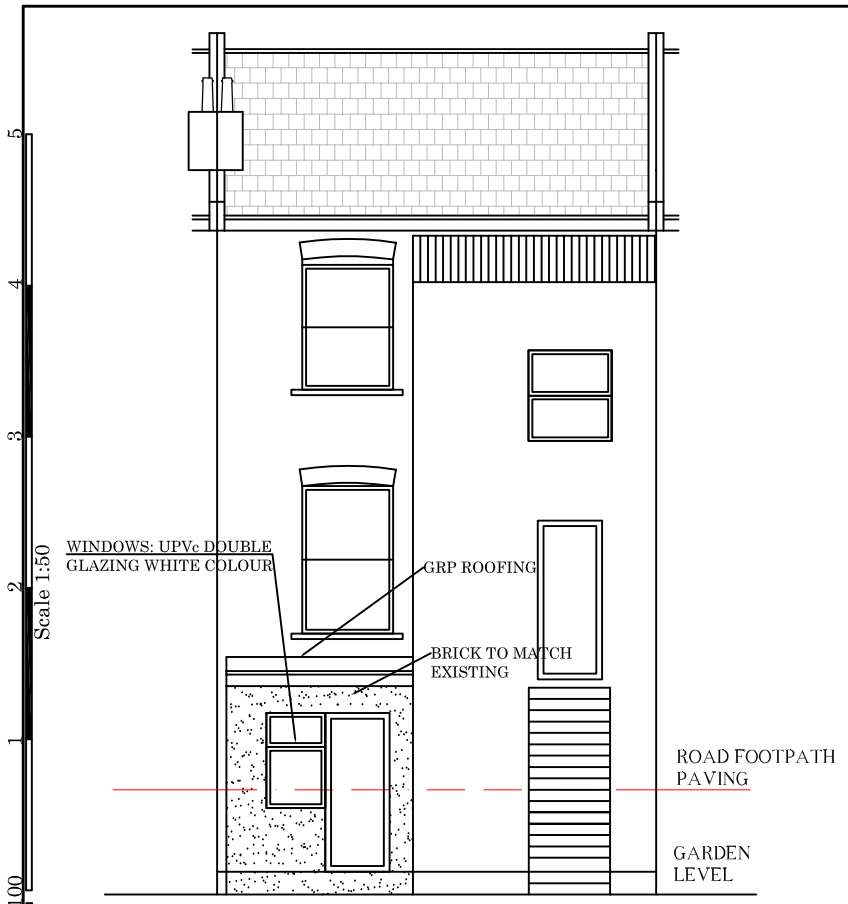

PROPOSED REAR ELEVATION

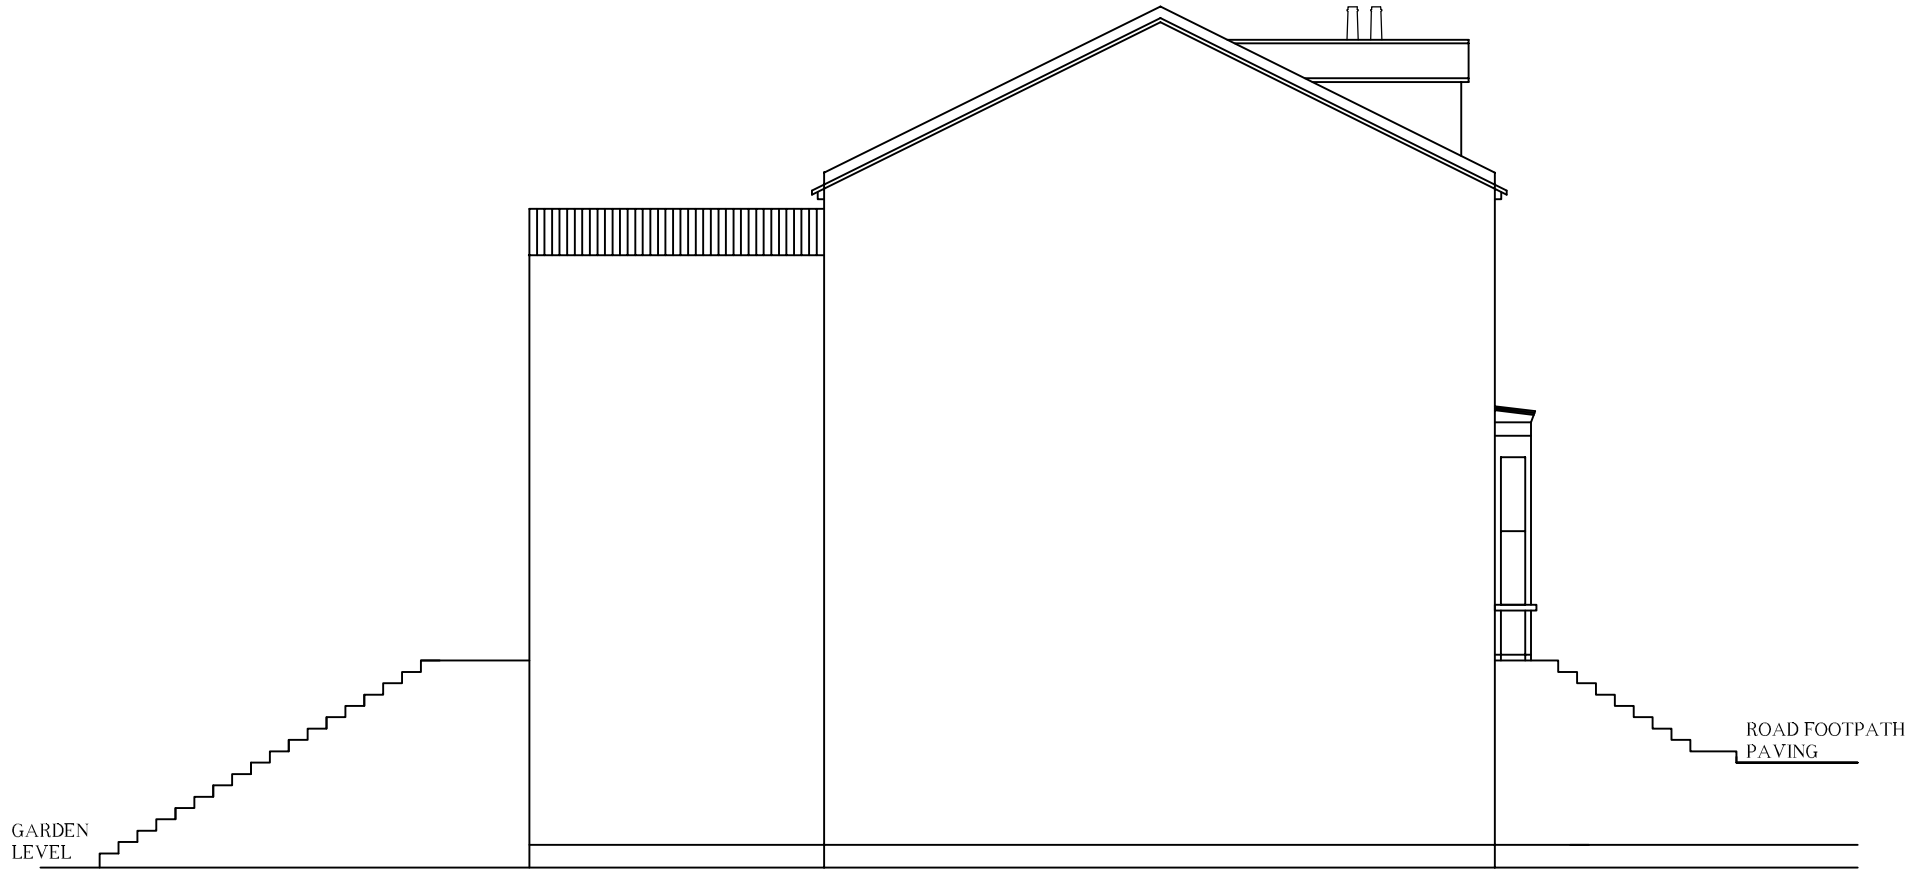

PROPOSED SIDE ELEVATION (LEFT)

PROPOSED FRONT ELEVATION

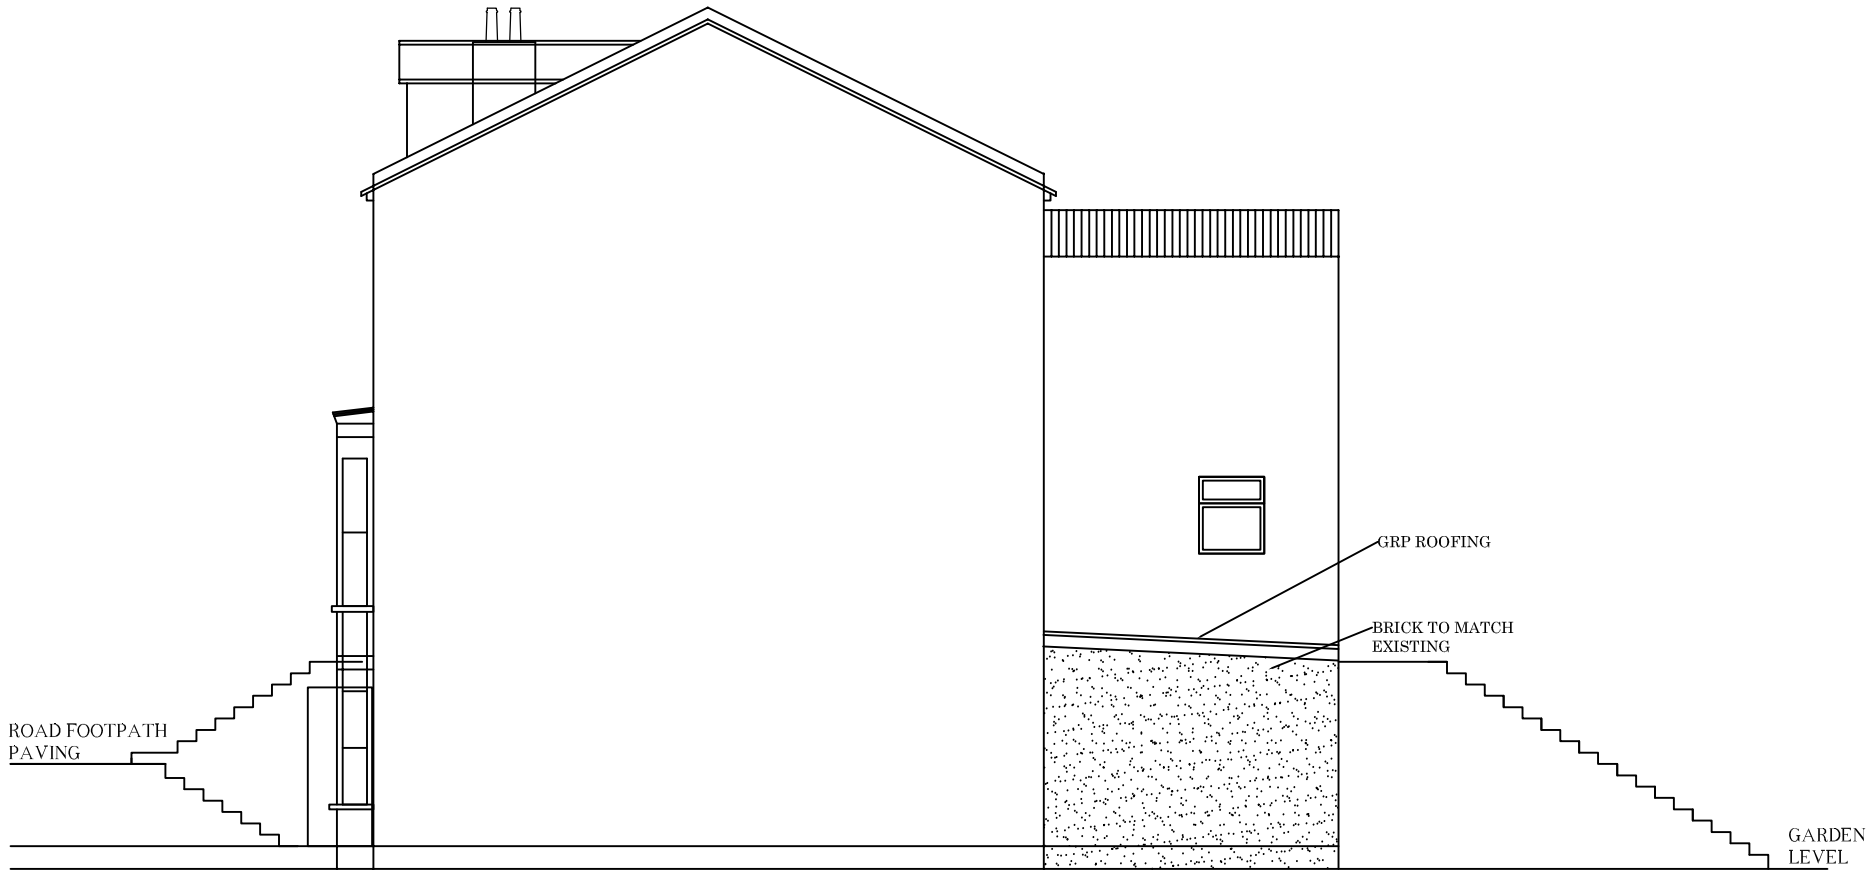

PROPOSED SIDE ELEVATION (RIGHT)

Rev.	Date.	Description	DWN.	CHK.

j e architectural design ltd
Architectural & Structural Designers
1 Lytton Close
Northolt Village, Northolt
Middlesex UB5 5BU
T: 020 8845 0795, M: 07930 557913, e:eangelo9@aol.com

Job Title: 50a Maygrove, London NW6 2EB	Designed by: Angelo E	Date: Nov. 2022	Scale: 1:100@A3
Drawing Title: Proposed Front, Side & Rear Elevation	Client:	Drawing No: 3432/DJ/04	Rev.

© This drawing is the property of J E Architectural Design Ltd. The information it contains is copyright and is not to be copied without prior permission.