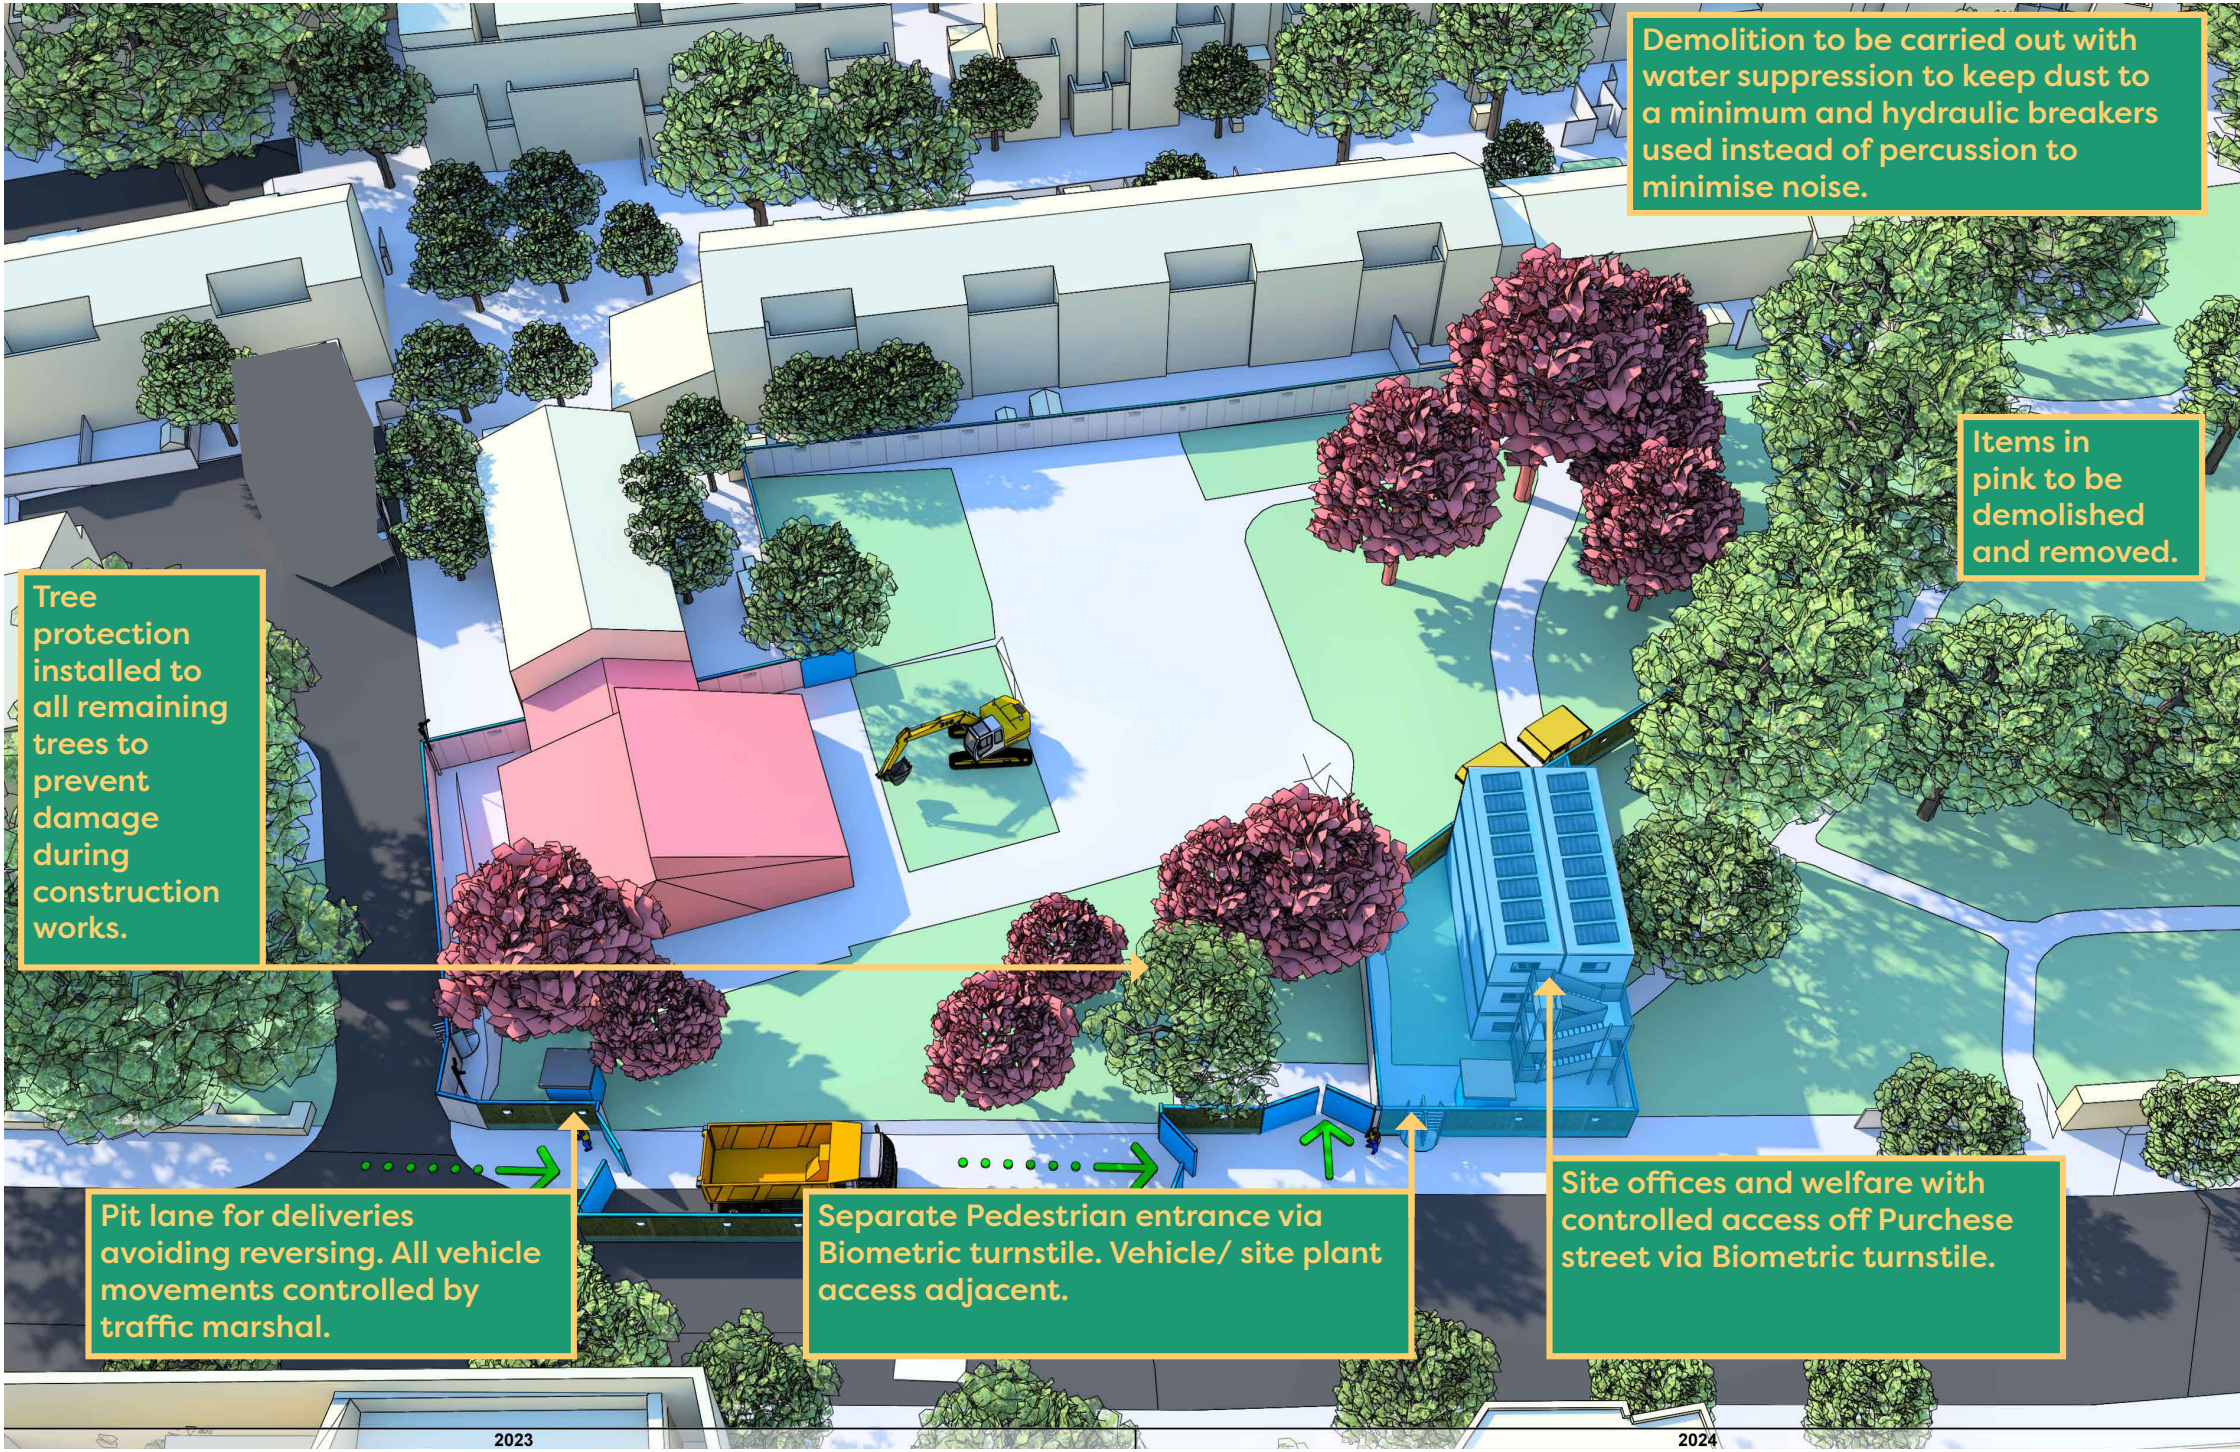
Demolition to be carried out with water suppression to keep dust to a minimum and hydraulic breakers used instead of percussion to minimise noise.
Items in pink to be demolished and removed.
Tree protection installed to all remaining trees to prevent damage during construction works.
Pit lane for deliveries avoiding reversing. All vehicle movements controlled by traffic marshal.
Separate Pedestrian entrance via Biometric turnstile. Vehicle/ site plant access adjacent.
Site offices and welfare with controlled access off Purchese street via Biometric turnstile.
2023
2024