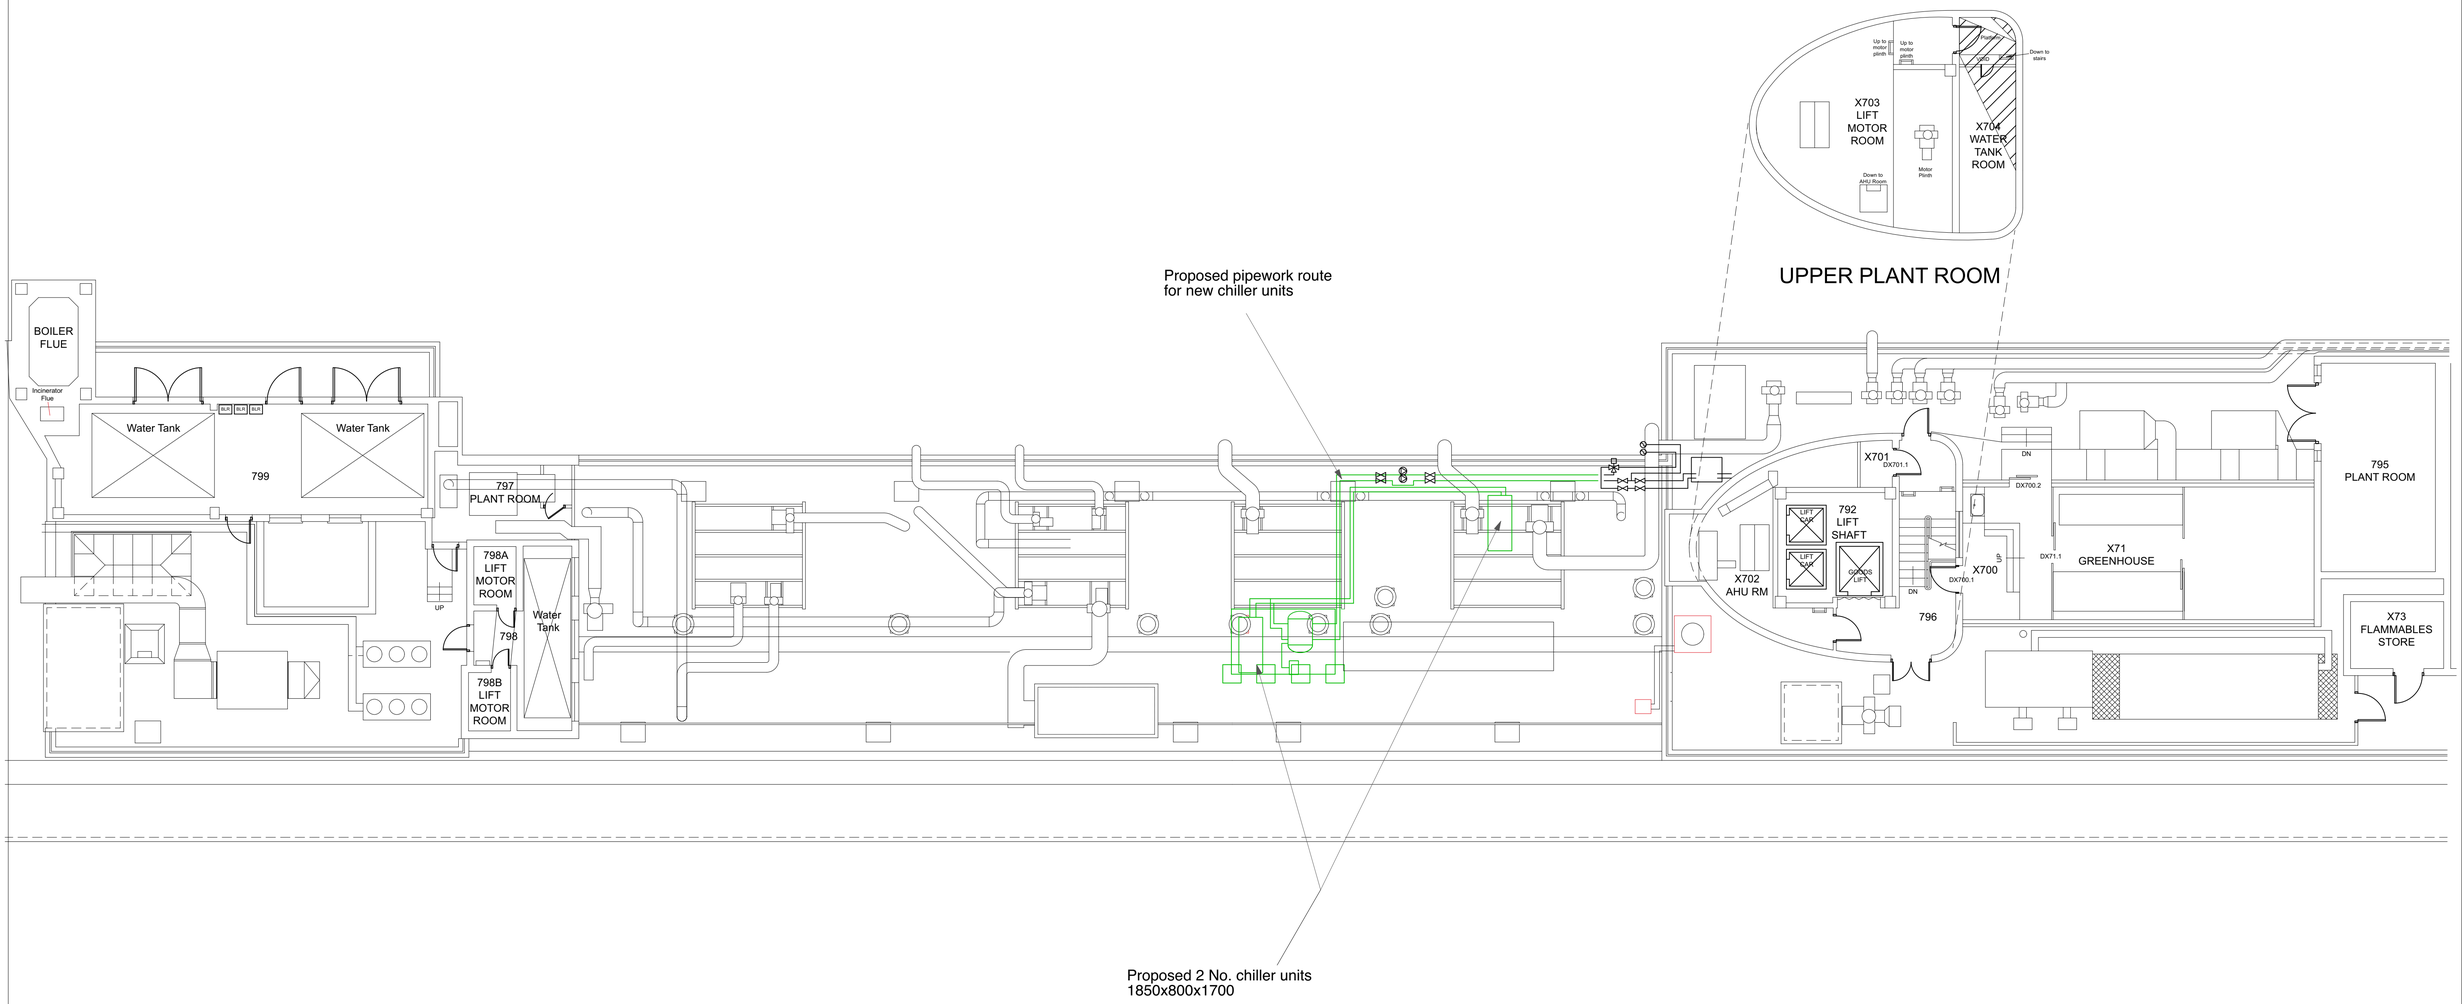

PROPOSED ROOF PLAN SW16 DARWIN BUILDING

0 5 10 15 20 25 M

Scale 1:100 @ A1

Kendall Kingscott

Chartered Architects
Chartered Building Surveyors
Interior Designers
CDM Services

Suite 3, Sandford House,
1b Claremont Road,
Teddington, TW11 8DH

+44 (0)20 8943 5300
www.kendallkingscott.co.uk

Rev	Date	By	Ap	Note
P1	13/03/23	AC	GC	Issued to Planning

Project: Life and Medical Sciences Small Works

Drawing Title: Proposed Roof Plan Darwin Building

Client: University College London

Project Number: 220592(SW16)-1106

Drawing Number:

Revision: P1

Scale	Paper Size	Filename
1:100	ISO A1	SW16 - Darwin Building v2022.vwx

Date	Drawn	Checked
13/03/2023	AC	GC

Purpose/Status: PLANNING

© Copyright Do not scale this drawing

Check all dimensions and levels on site

Only to be used on the site for which designed. The electronic transmission of designs/information contained in this drawing is carried out entirely at the User's risk and Kendall Kingscott Ltd. will have no liability for any errors or inaccuracies arising therefrom. The production of amended or updated information from the said designs/information by the User is entirely the responsibility of the User and Kendall Kingscott Ltd. shall have no responsibility in respect thereof whatsoever.