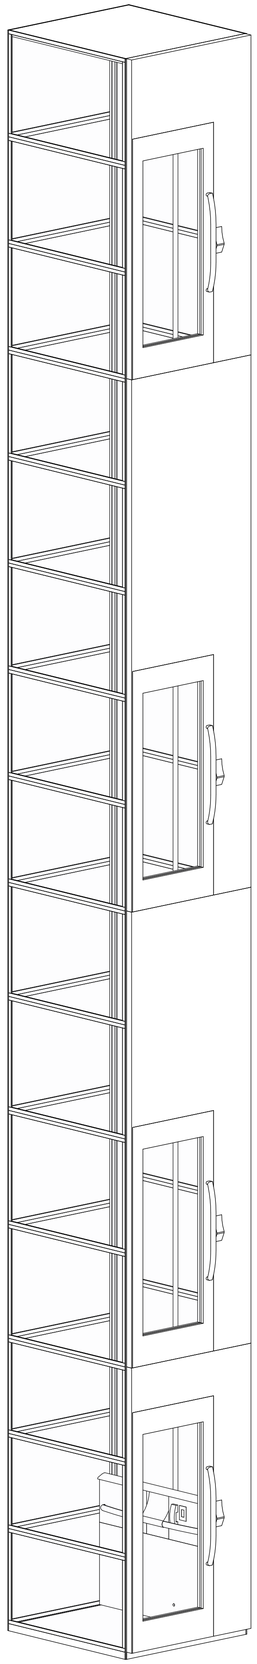

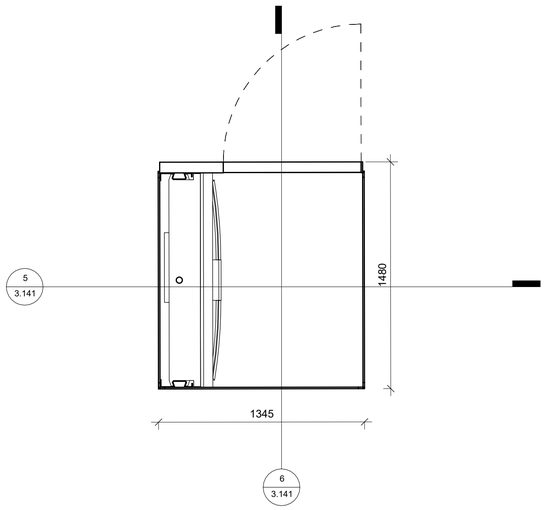

1 **Proposed Lift - Plan View**
1 : 20

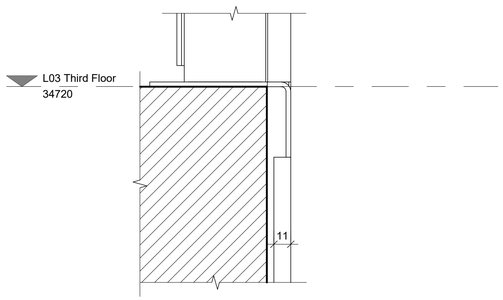

4 **Typical Lift Door Cill Detail**
1 : 2

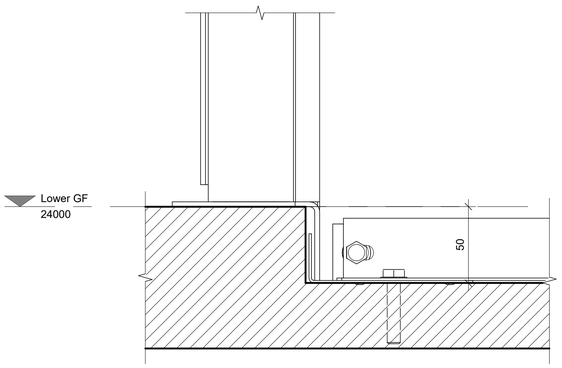

7 **Pit Cill Detail**
1 : 2

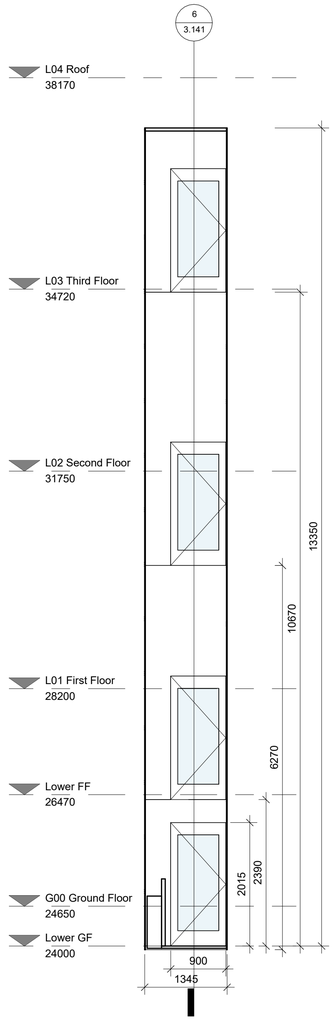

5 **Section 1**
1 : 50

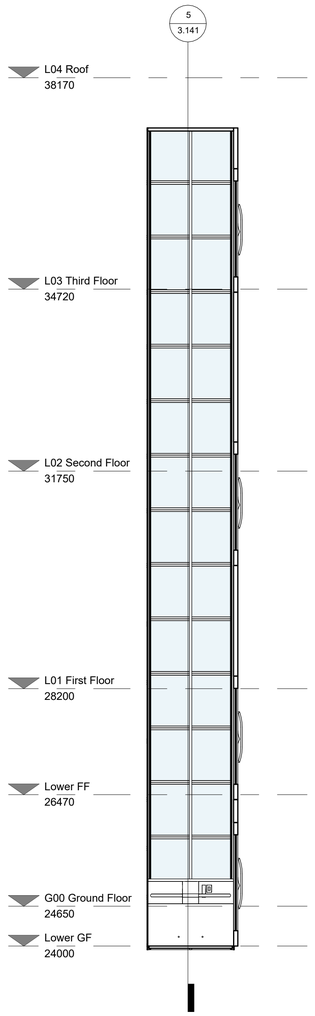

6 **Section 2**
1 : 50

0m 1m 2m 3m 4m 5m

1:50

REV#	DATE	REVISION
1	17/04/2023	LPA Application

Harlingford Hotel

61-63 Cartwright Gardens, London, WC1H 9EL, UK

Lift Details

RIBA Chartered Practice COHANIM ARCHITECTURE

3rd Fl. 207 Regent Street.
London, W1B 3HH
info@cohanimarchitecture.com

Information contained within this drawing is the sole copyright of Cohanim Limited and is not to be reproduced without express permission. No implied licence exists. This drawing is not to be used for land transfer or valuation purposes. All dimensions to be checked on site by the Contractor. Issued for purposes indicated only. Drawing errors and omissions to be reported to Project Architect or Architectural Lead

CURRENT PROJECT STATUS

PLANNING APPLICATION

CLIENT: **HH**	
DRAWN BY: **JN**	
CHECKED BY: **JH**	DRAWING NUMBER: **335-03-3.141-1**
DATE: **17/04/2023**	SCALE: **As indicated**
FILE: 335-CA-01-M3-A000-02.rvt	SHEET SIZE: **A1L**