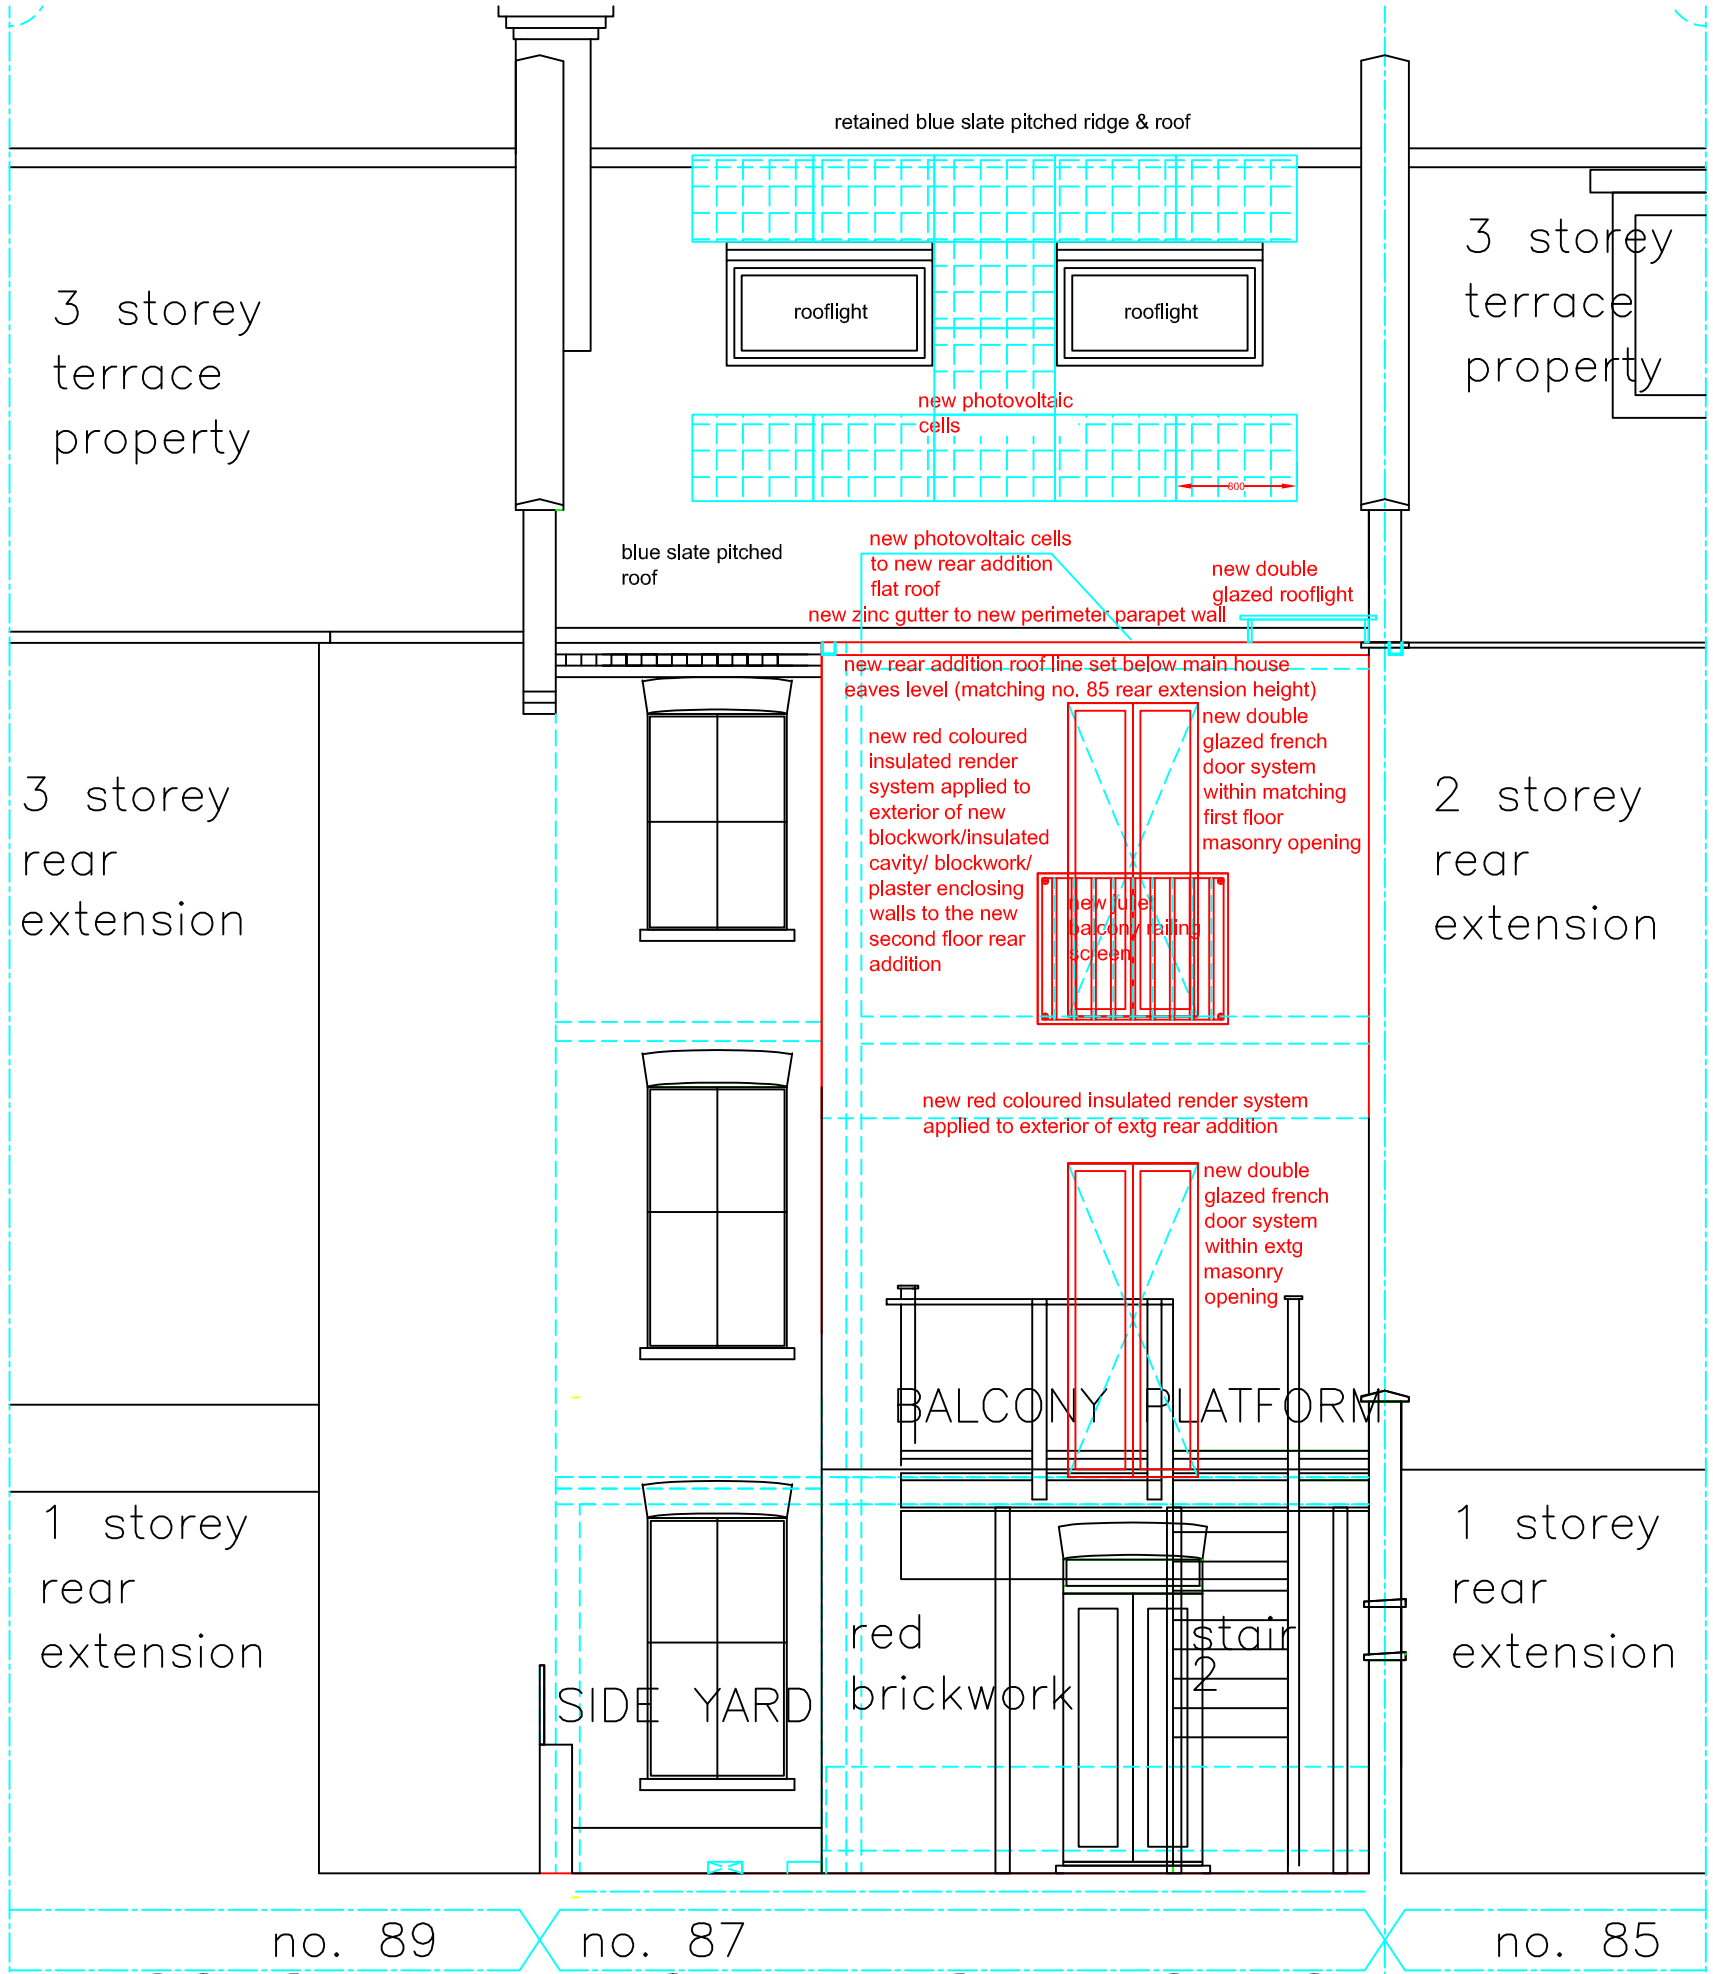

87 CONSTANTINE ROAD, BELSIZE, LONDON NW3 2LP

PROPOSED - REAR ELEVATION

© PMRCA P-54 Revision 3

metres 0 1 2 3 4 5