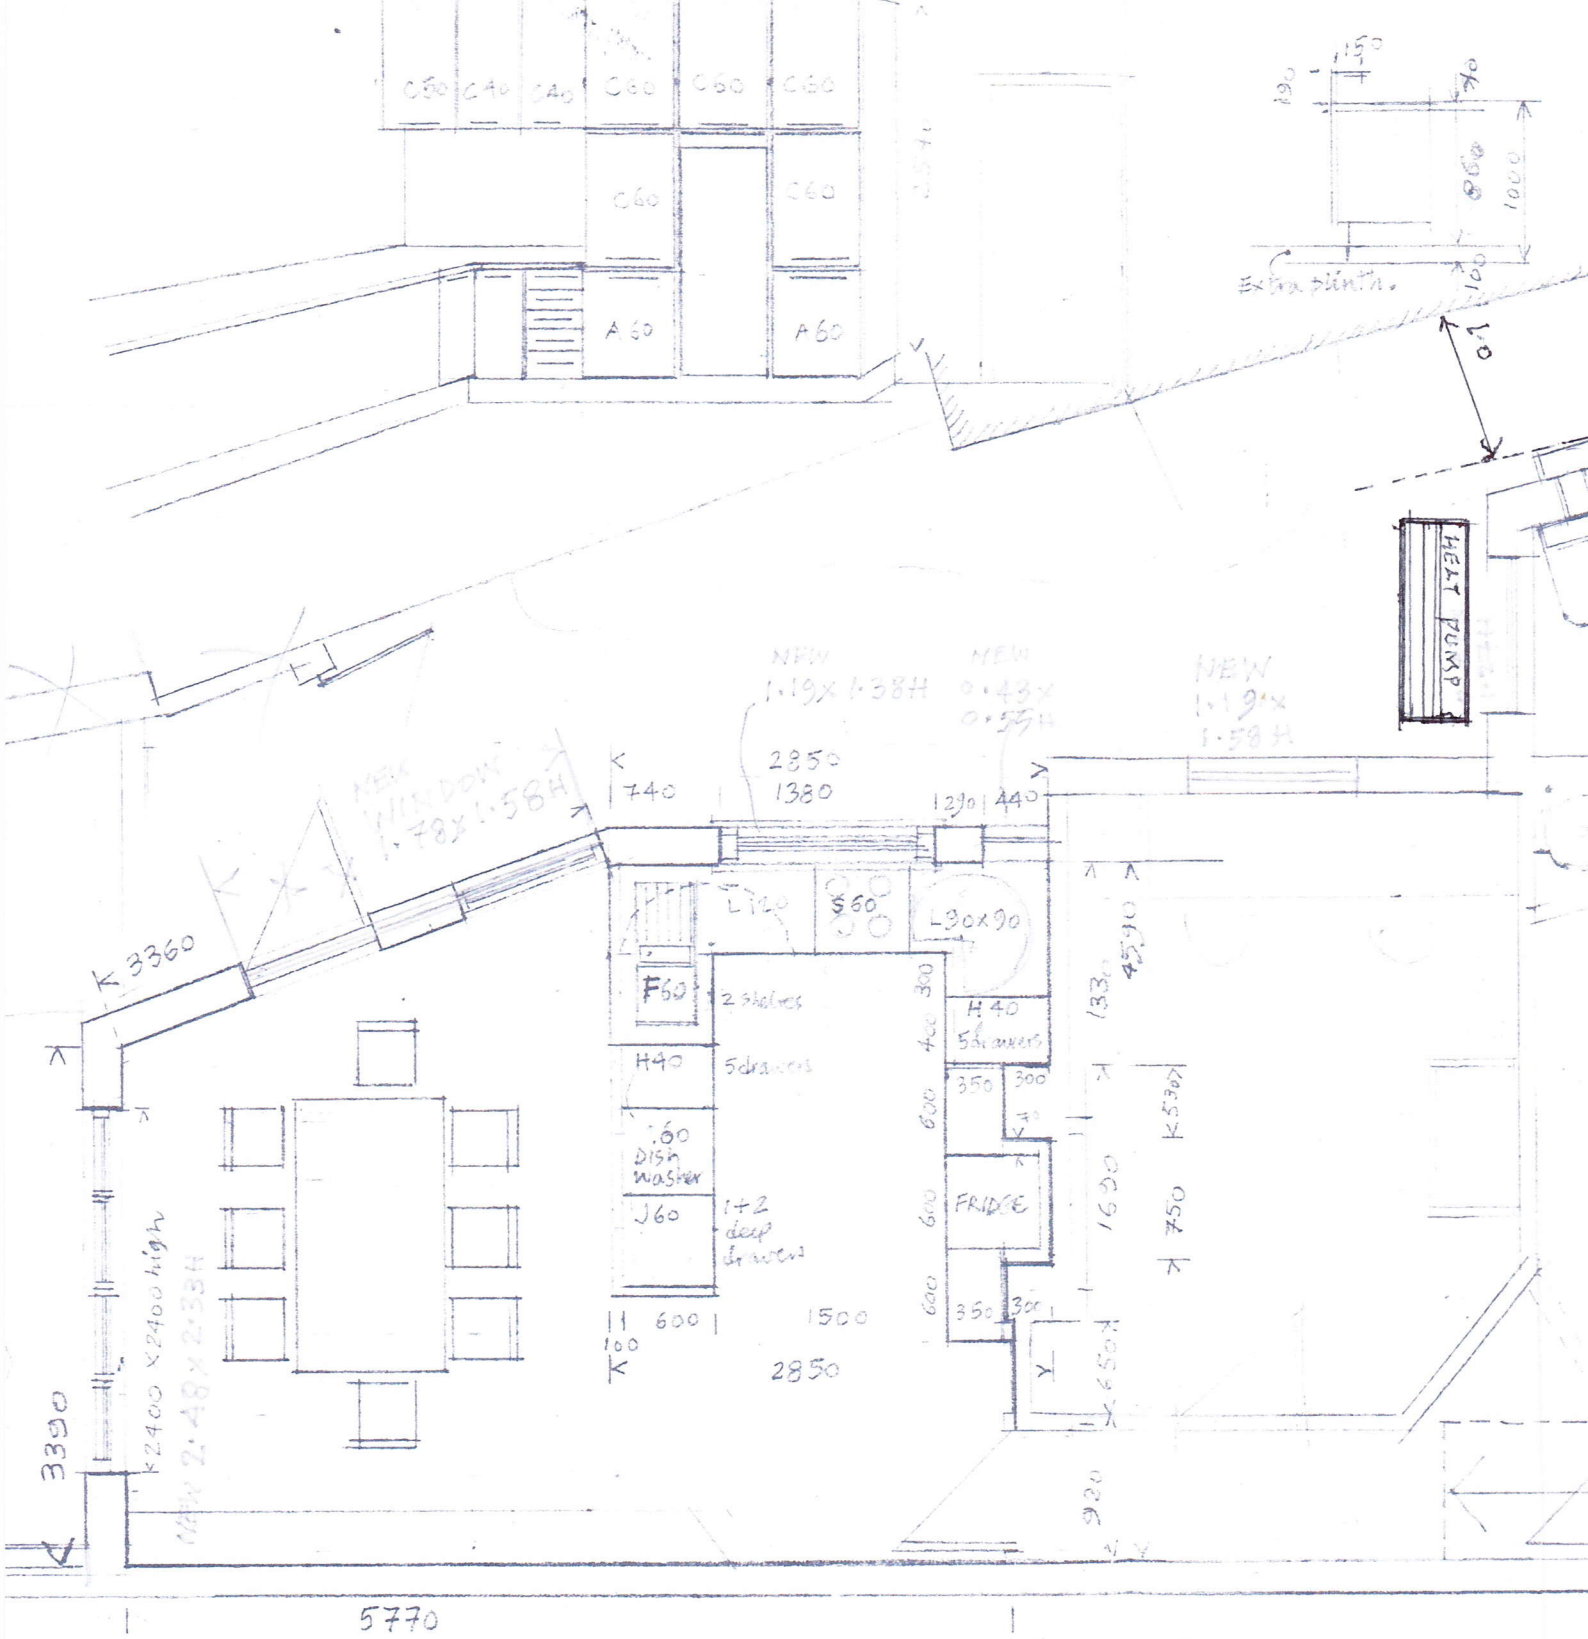

COACH HOUSE 2ABELSIZE PARK GDNS
NW3 4LA 1:50

0 1 2 3 4 5M

GROUND FLOOR (1)
REV C