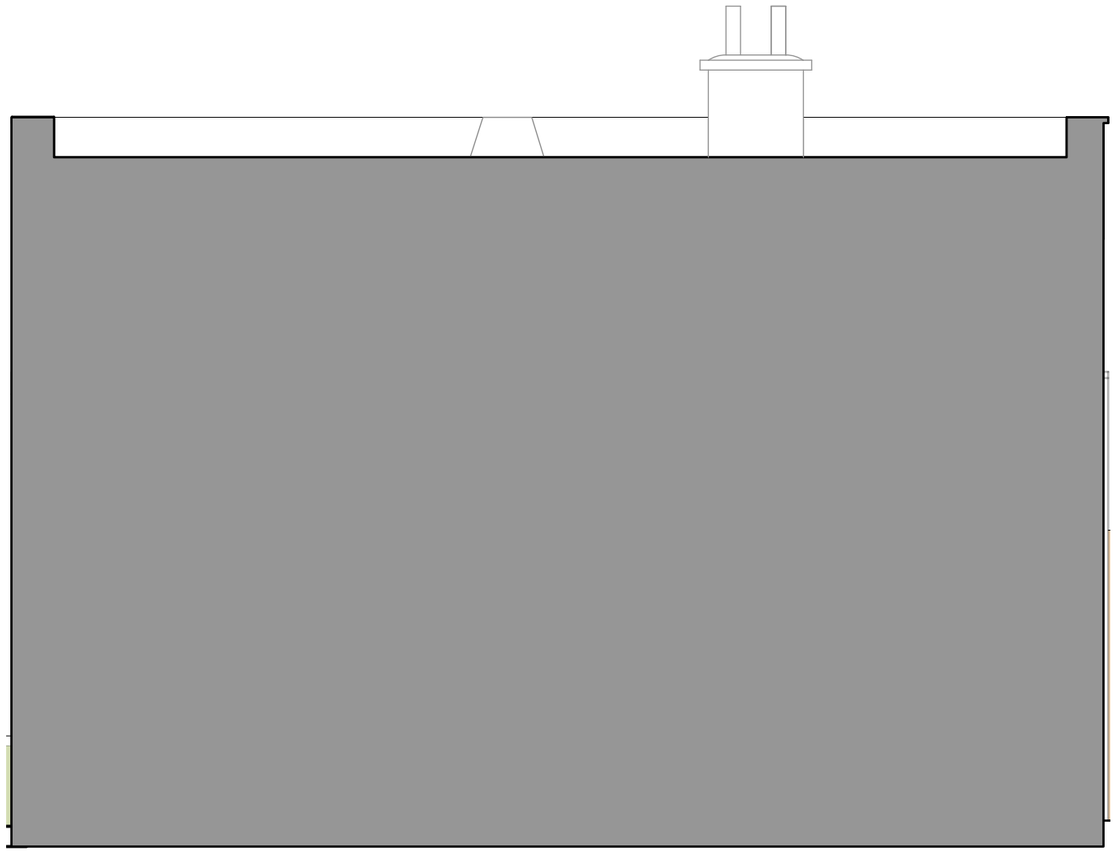

1
109
SIDE ELEVATION AS EXISTING
Scale: 1:50

0 5 M

## GENERAL NOTES

- THIS DRAWING IS NOT TO BE SCALED
- FIGURED DIMENSIONS TO TAKE PREFERENCE TO SCALED DIMENSIONS
- ALL CONTRACTORS WORK TO COMPLY WITH THE LATEST CODES OF PRACTICE AND TO BE TO THE ENTIRE SATISFACTION OF LOCAL AUTHORITIES .
- ANY DISCREPANCIESTO BE REPORTED TO THE ARCHITECT BEFORE COMMENCING
- THE CONTRACTOR IS TO VERIFY ALL LEVELS, DIMENSIONS AND BUILDING LINES BEFORE ANY WORK COMMENCES ON SITE
- ALL SETTING OUT TO BE THE CONTRACTORS ENTIRE RESPONSIBILITY
- ALL SERVICES TO BE COORDINATED BY THE CONTRACTOR BEFORE COMMENCING
- THE CONTRACTOR IS RESPONSIBLE FOR ANY SITE VISITS BY LOCAL AUTHORITIES
- READ THESE ARCHITECTURAL DRAWINGS IN CONJUNCTION WITH ENGINEERS AND OTHER CONSULTANT DRAWINGS AND DETAILS WHERE APPLICABLE

REVISION NOTES

| NO. | DATE | DESCRIPTION |
|---|---|---|

PROJECT TITLE

42 LAMBLE ST NW5 4AS

DRAWING TITLE

SIDE ELEVATION AS EXISTING

SCALE

1:50 @ A3

DRAWING NO.

2311 - 109

DATE

29/03/2023

DRAWN BY

LC / MZ

REVISION

MARK ZUDINI
ARCHITECTURE + DESIGN
2 Lane Close London NW2 6QZ t. 07989516182 e.mark@zudini.com

**42 LAMBLE ST NW5 4AS**