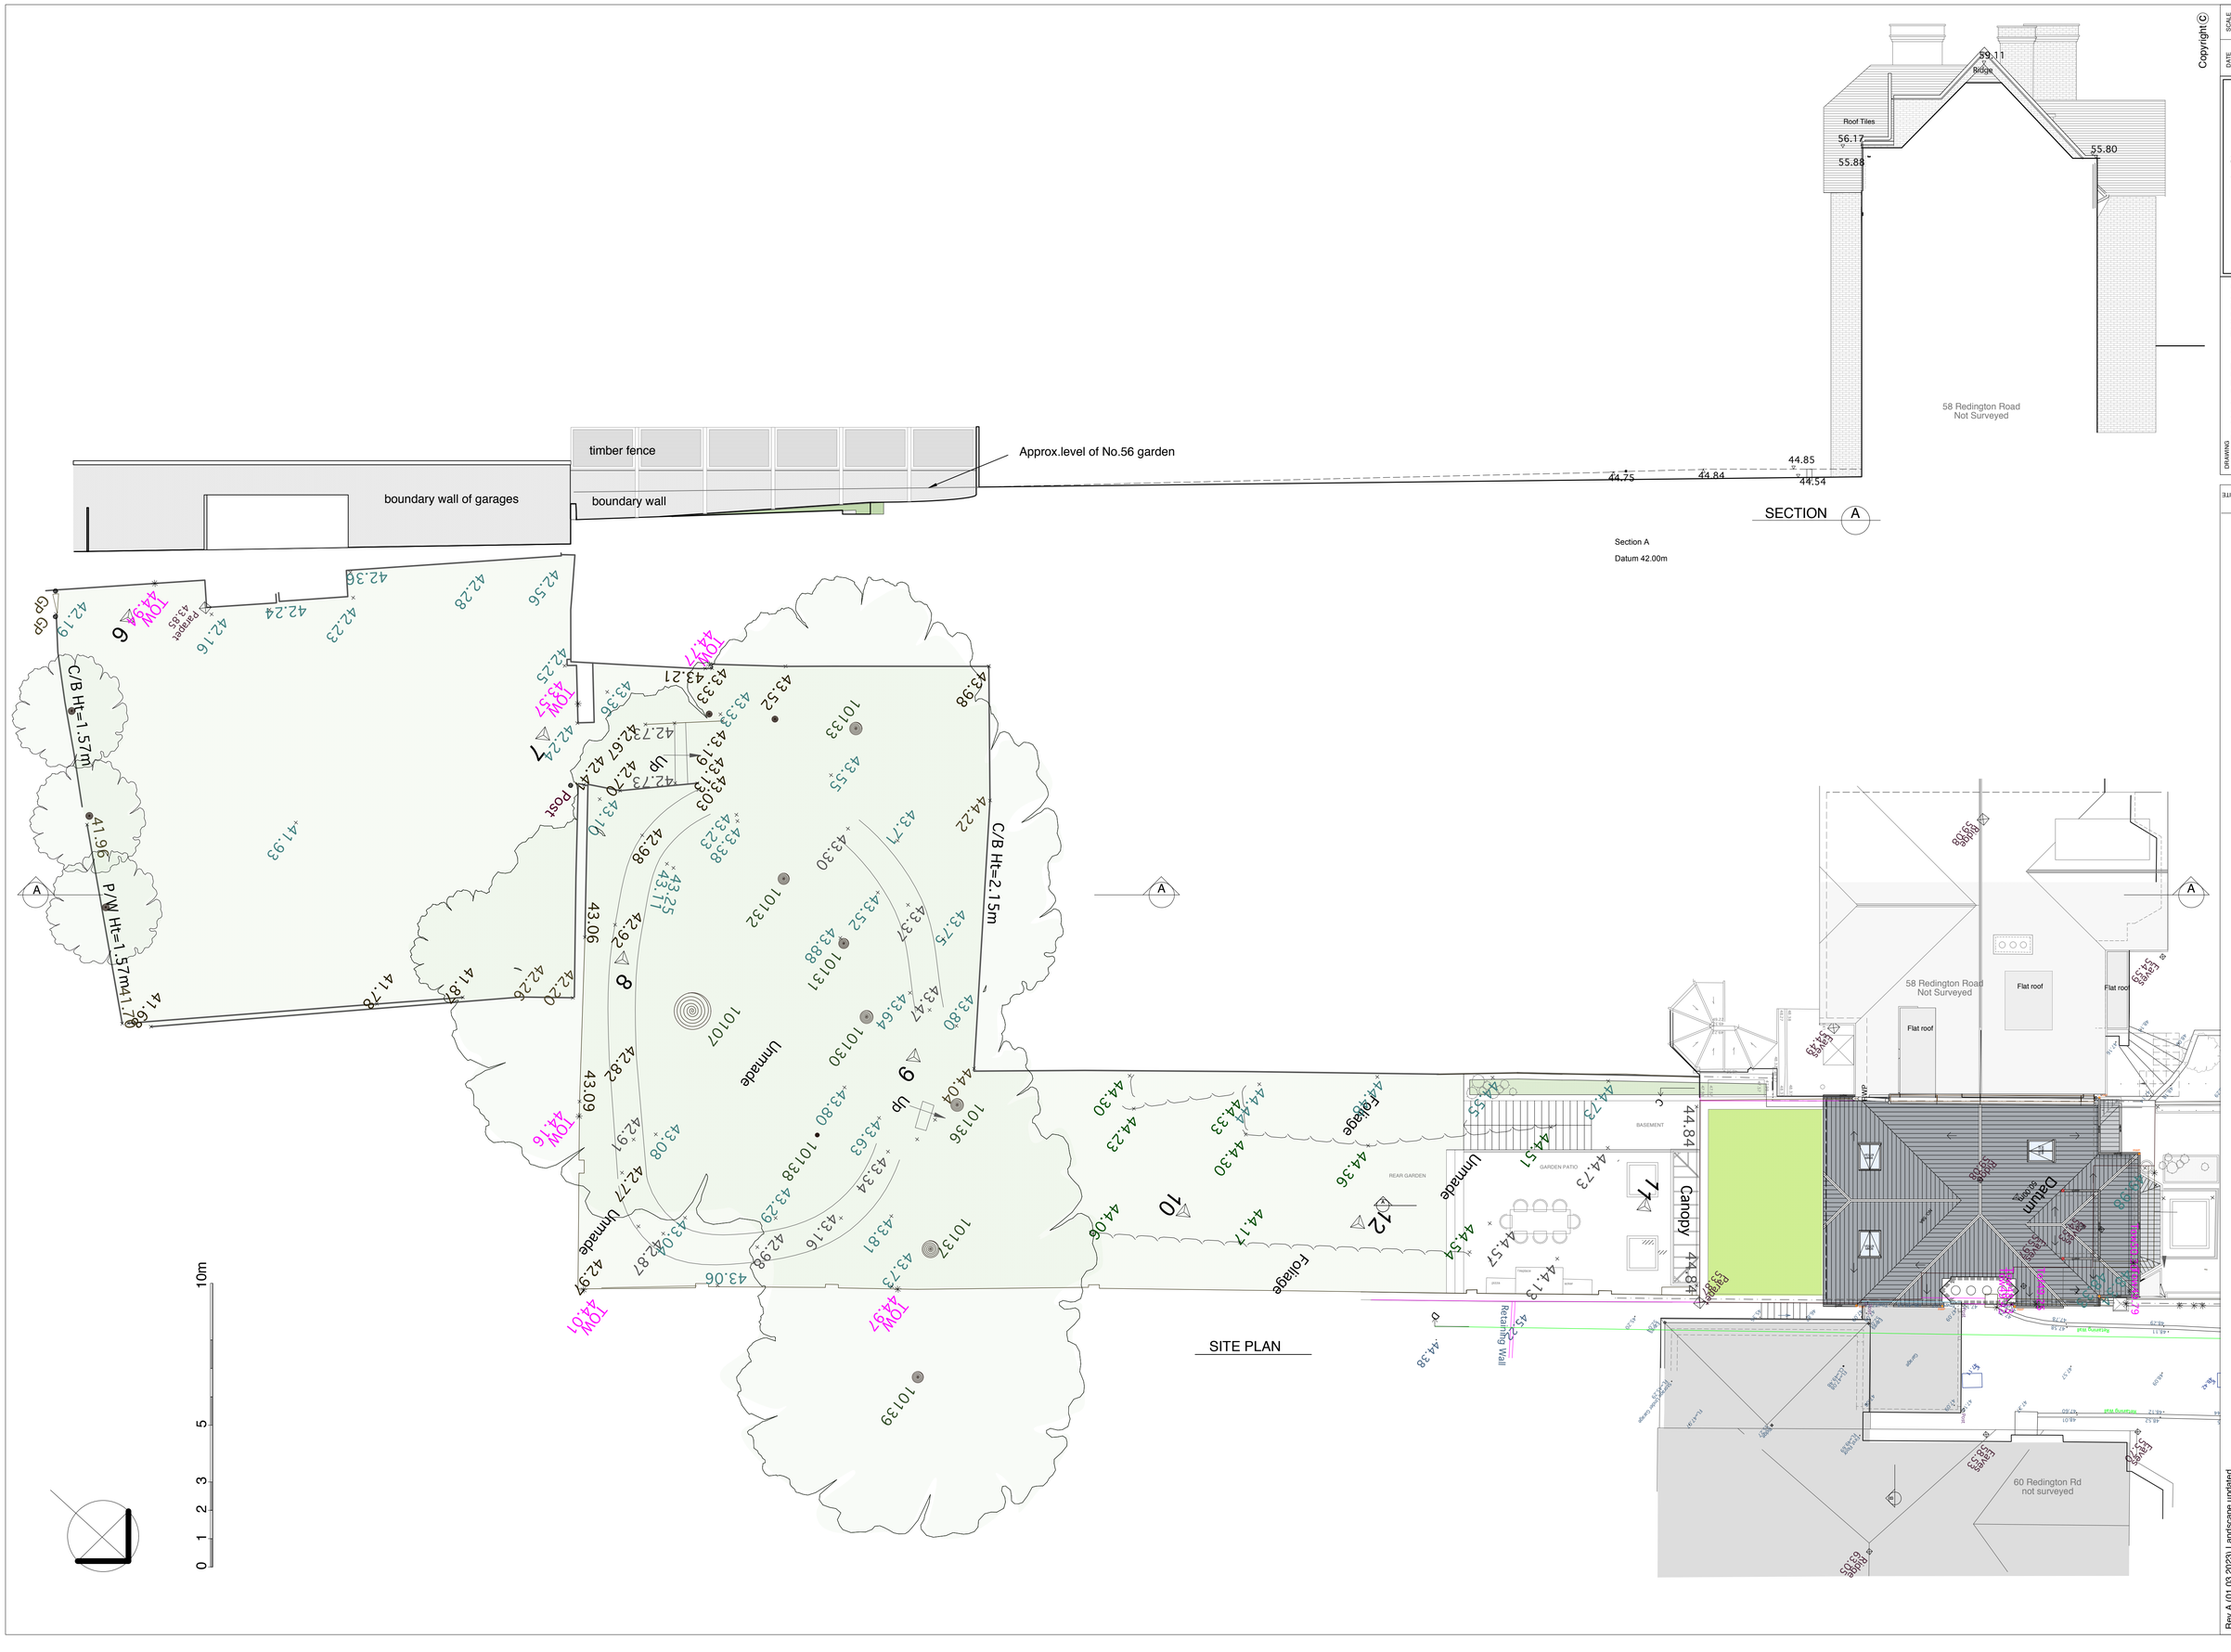

Copyright ©

DATE	02 2023
SCALE	1:100 @A1
JOB	157
DRAWING	S01A

TAG ARCHITECTS
14 BELSIZE CRESCENT, HAMPSTEAD, LONDON NW3 5QU
TEL. 0207 431 1847

DRAWING: SITE PLAN & SECT. A - EXISTING
PROJECT: 58a REDINGTON ROAD, NW3
CLIENT: MR & MRS DAN BELOV

ALL DIMENSIONS TO BE CHECKED ON SITE DO NOT SCALE

Rev A (01.03.2023) Landscape updated.