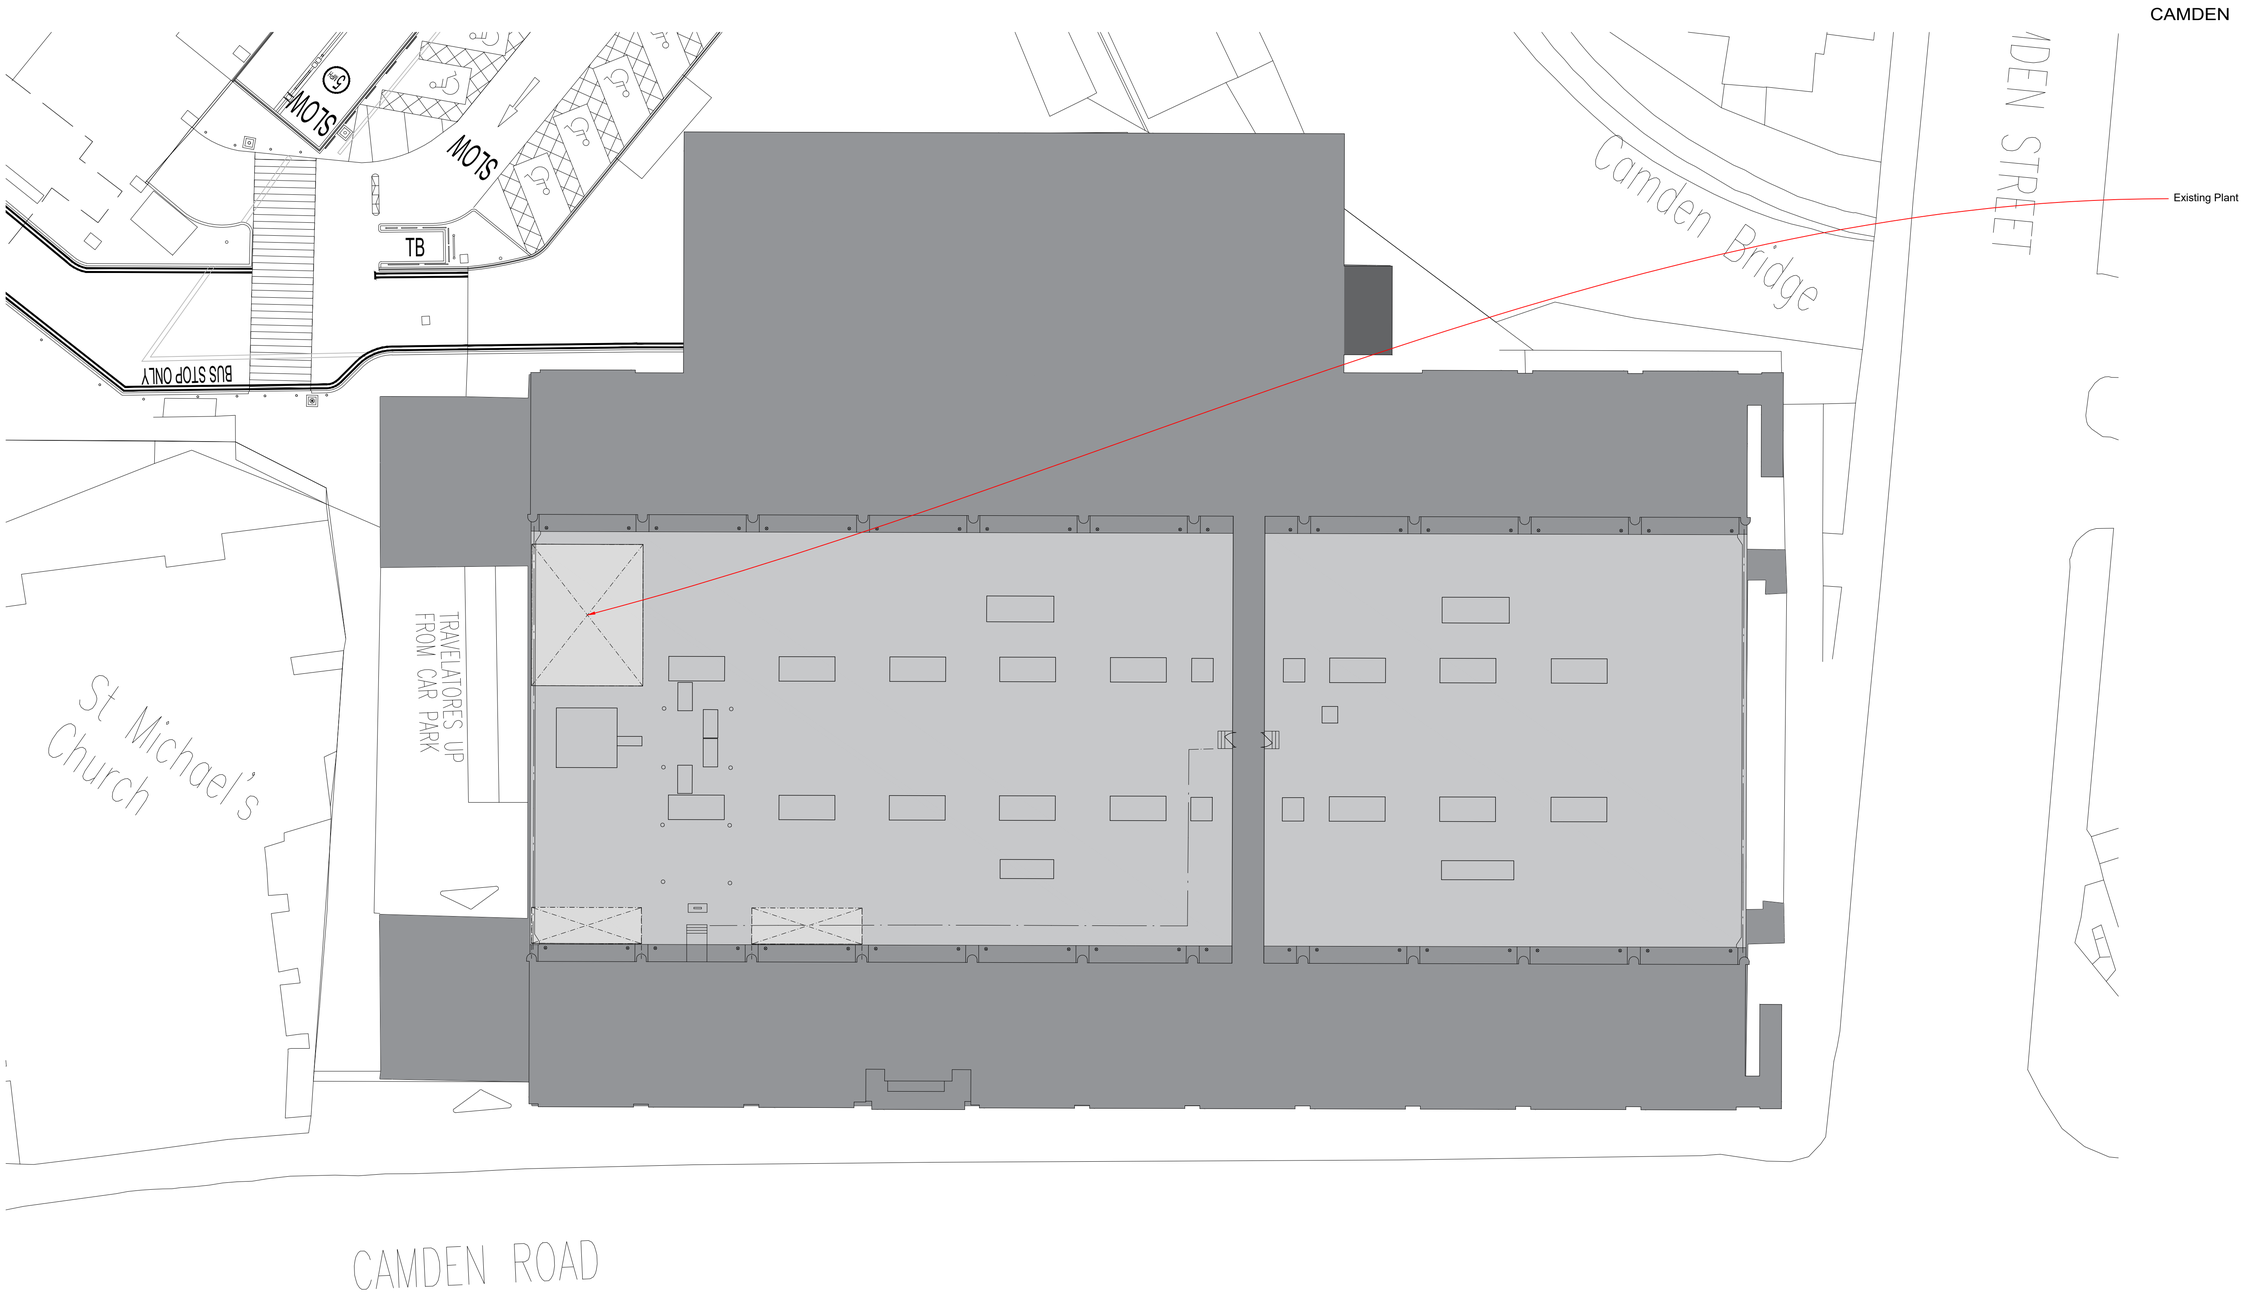


Existing Roof Plan
Scale 1:200 @ A1

| REV. | DESCRIPTION | DATE | INITIALS |
|---|---|---|---|
| | | | |

All drawings are subject to full site survey. All dimensions are to be checked on site.

200 scale: 0m 4m 8m 12m 16m 20m

PLANNING

CLIENT: Sainsbury's Supermarkets Ltd

CHQ Architects Ltd
Chq House, 64 Whitecross Street,
Babcock, Hertfordshire SG7 6QQ

Telephone: (01462) 892110
Email: design@chq-architects.co.uk
www.chq-architects.co.uk

PROJECT: 17-21 Camden Road, London, NW1 9LJ

CHQ REFERENCE: CHQ.22.16500

SCALE: 1:200 @ A1

DRAWN: AJB

DRAWING: Existing Roof Plan

| PROJECT CODE | ORIGINATOR | DIVISION | LEVEL | DRG. NO. | REV. |
|---|---|---|---|---|---|
| AS-2127_0194 | CHQ | Z07 | 00 | PL-A-2004 | - |

ISO A1 Landscape

Ordnance Survey. Information © Crown copyright. All rights reserved. Licence number AR100007392