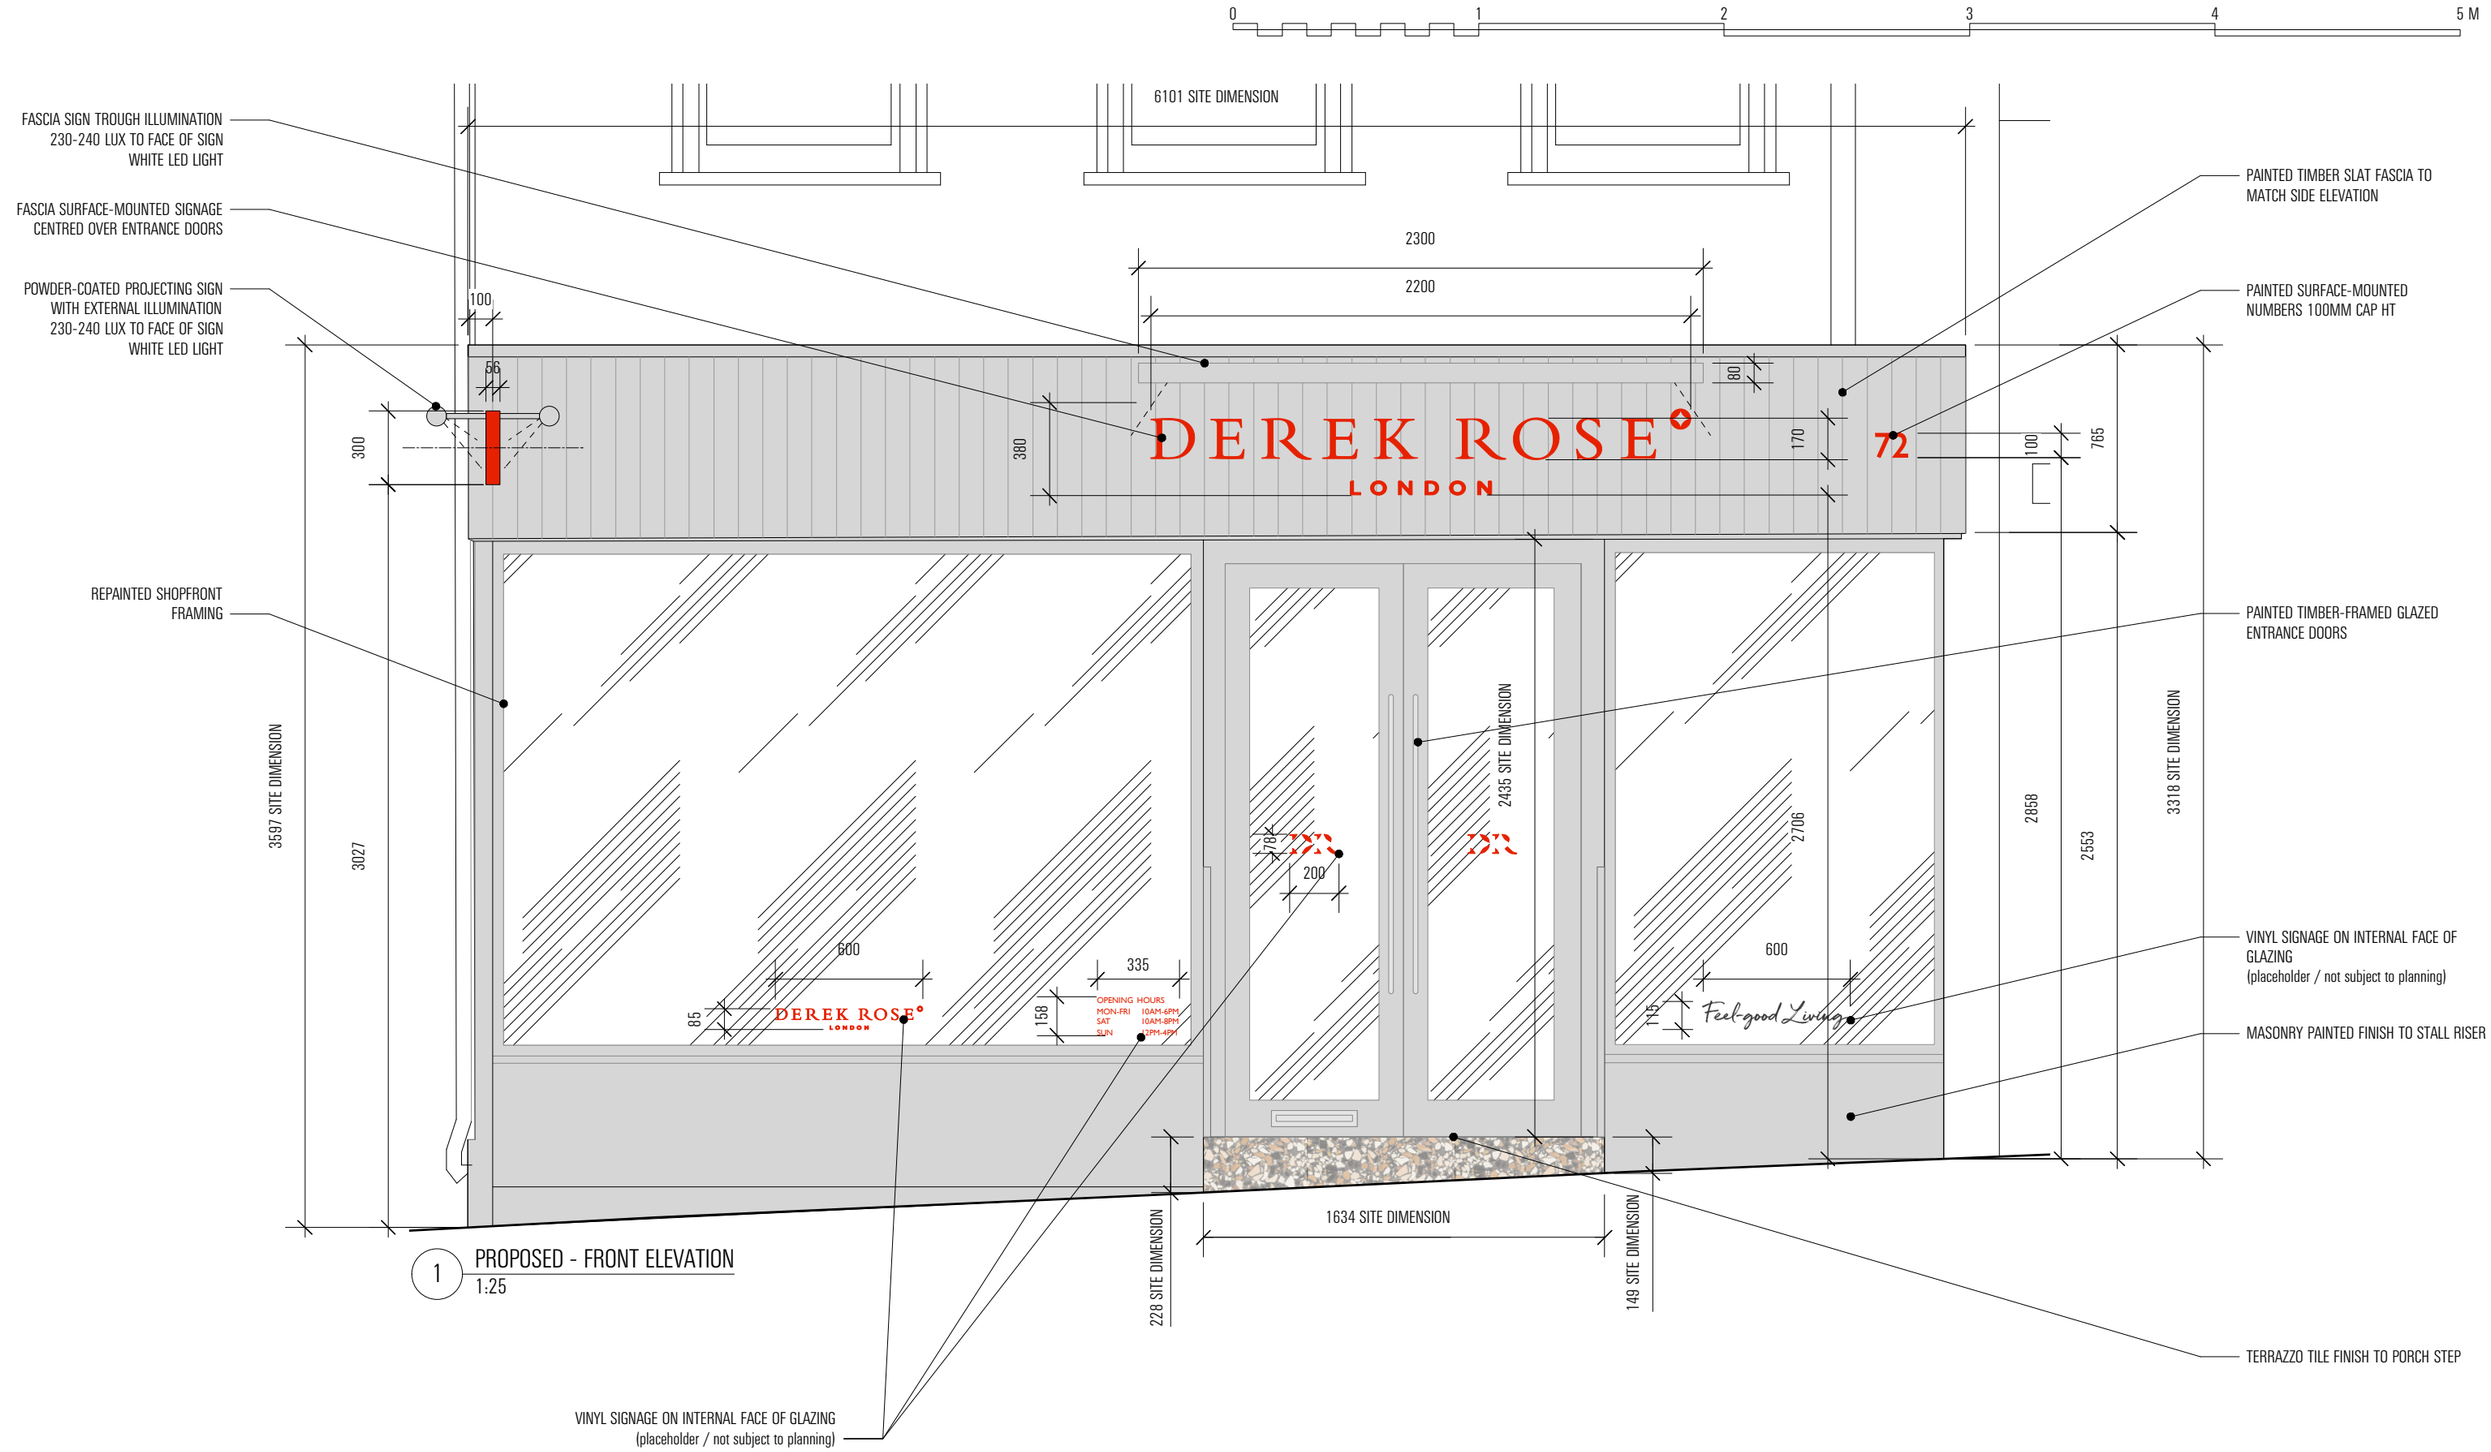

1 PROPOSED - FRONT ELEVATION
1:25

734

EMULSION
8 HATTON PLACE LONDON EC1N 8RU
STUDIO@EMULSIONARCHITECTURE .COM
DO NOT SCALE: ALL DIMENSIONS TO BE CHECKED ON SITE. DO NOT REPRODUCE DRAWING: COPYRIGHT EMULSION LTD.

REVISED FOR ADVERTISEMENT CONSENT APPLICATION YT 24/05/23 A

PROJECT: DEREK ROSE - 72 HAMPSTEAD HIGH STREET NW3 1QP
DWG. TITLE: PROPOSED - ELEVATION DETAILS 1
DWG. NO: 734_213
SCALE: 1:25 @ A3
BY & DATE: 22/05/23
ISSUE: INFORMATION