NOTES:
Do not scale from this drawing. All dimensions to be confirmed on site & to be checked by contractor prior to construction. Architect to be informed of any discrepancies before any action is taken. Copyright: This drawing must not be reproduced in whole or in part without written consent by the Architect. Drawing for planning. NOT FOR CONSTRUCTION

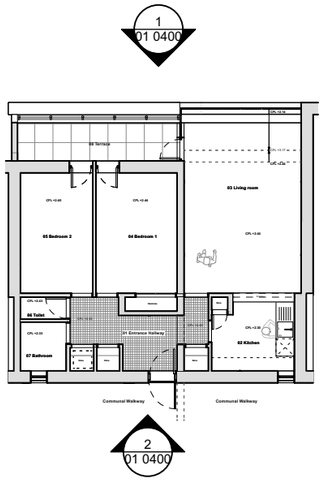

- Key plan
Scale: 1:200

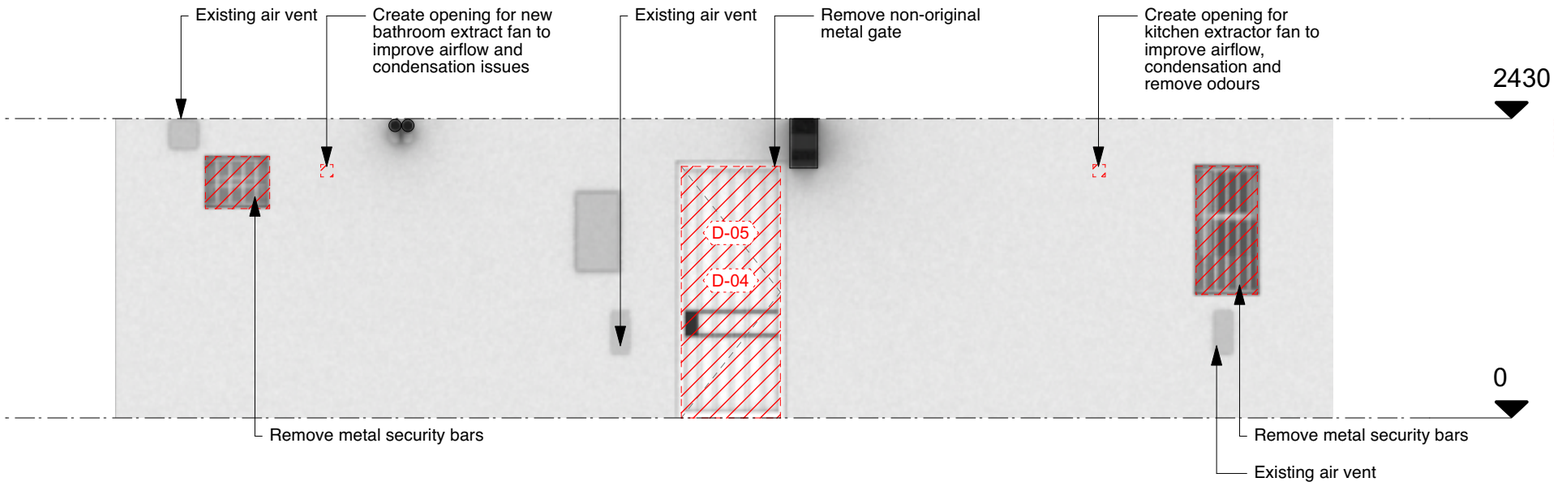

1 Front Elevation A
Scale: 1:50

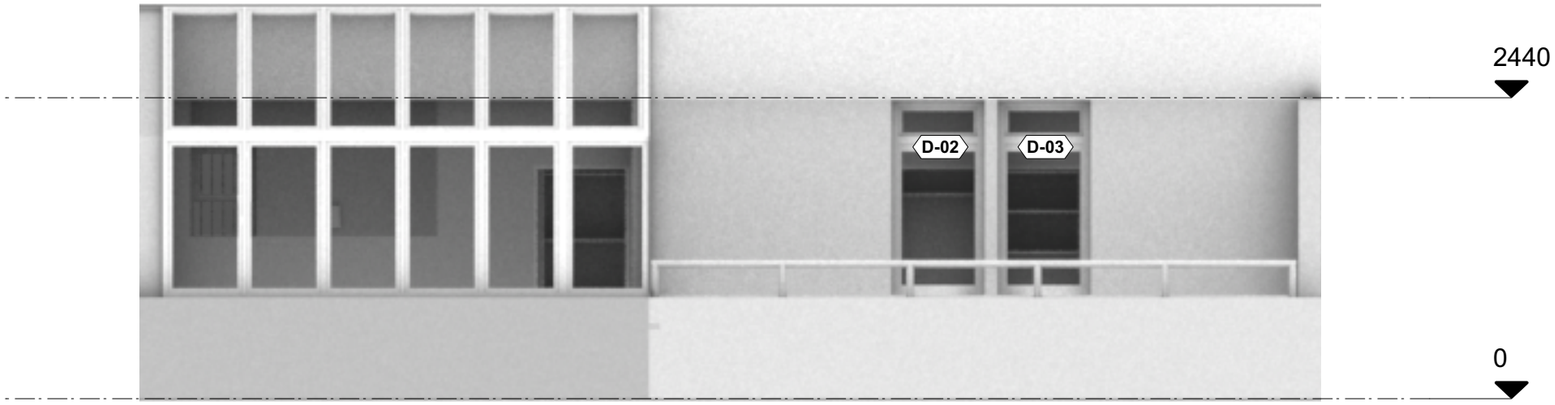

2 Back Elevation B
Scale: 1:50

Legend - Demolition:

Items to be demolished

REV.	DATE	COMMENT
P1	17/05/2023	Planning

0 1 2m
1:50

PROJECT ADDRESS
139 Foundling court

DRAWING
DEMO External Elevations

DRAWN BY
MT

STATUS
Planning

SCALE
1:50 @ A3

PROJECT No.
009 139FC

REVISION
P 1

DRAWING No.
01 0801