FOR INFORMATION
Not For Construction

Rev	Date

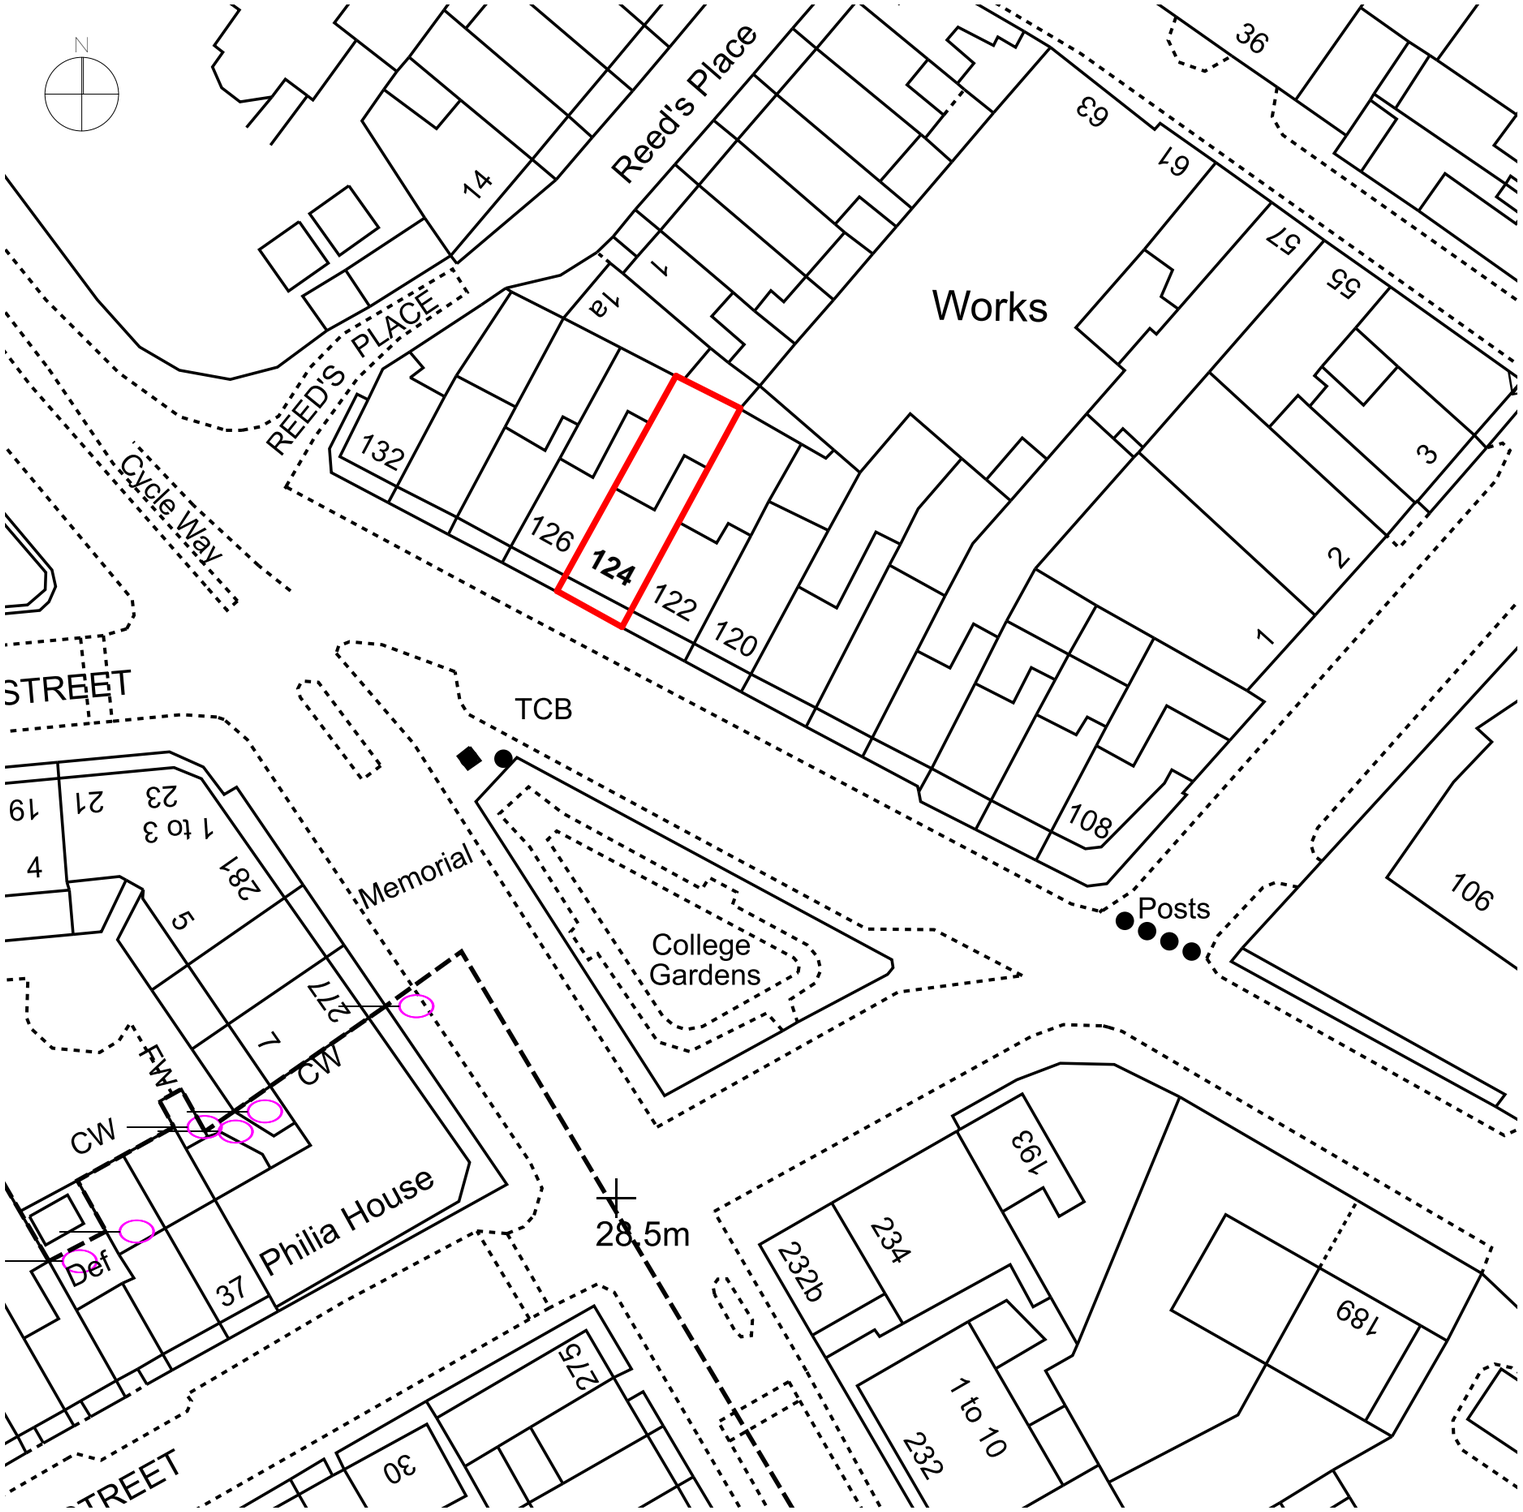

Block Plan 1:500

SCALE 1:500 0 10 20m

S A
10b Branch Place
London N1 5PH
p: 0207 686 3445
e: info@scenarioarchitecture.com
w: www.scenarioarchitecture.com

Project Name:
124&124A St Pancras Way

Client:
Anya Thomas

Site Location:
124&124A St Pancras Way
London NW1 9NB UK

Drawing not to be used other than the purpose for which it was prepared. It's supplied without liability for errors or omissions. All dimensions are to be checked on site. This drawing is to be read in conjunction with all other drawings. Notes on this drawing will apply to all other drawings where a similar position exists.

Scale @ A3
1:500

Project No.
146

Drawing Name
Block Plan

Drawing Number
LO-A-02

Rev

BIMcloud: scenarioarchitecture - BIMcloud as a Service/146_124-124a St Pancras Way/3-Planning/124A St Pancras Way - Planning + LBC for minor internal works