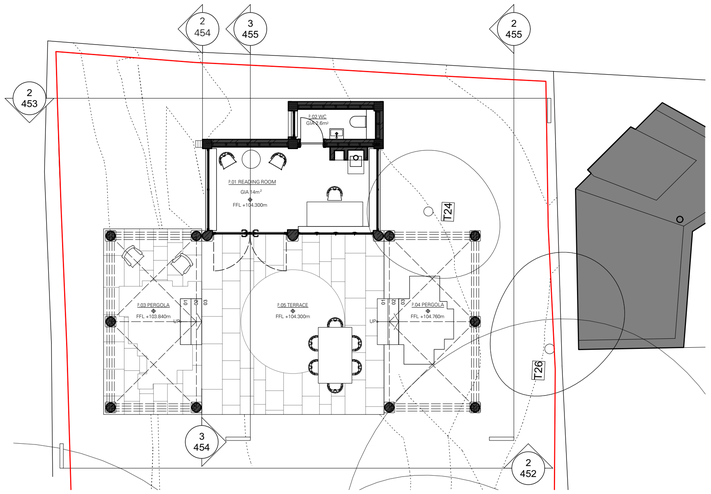

1 KEY PLAN
Scale: 1:100

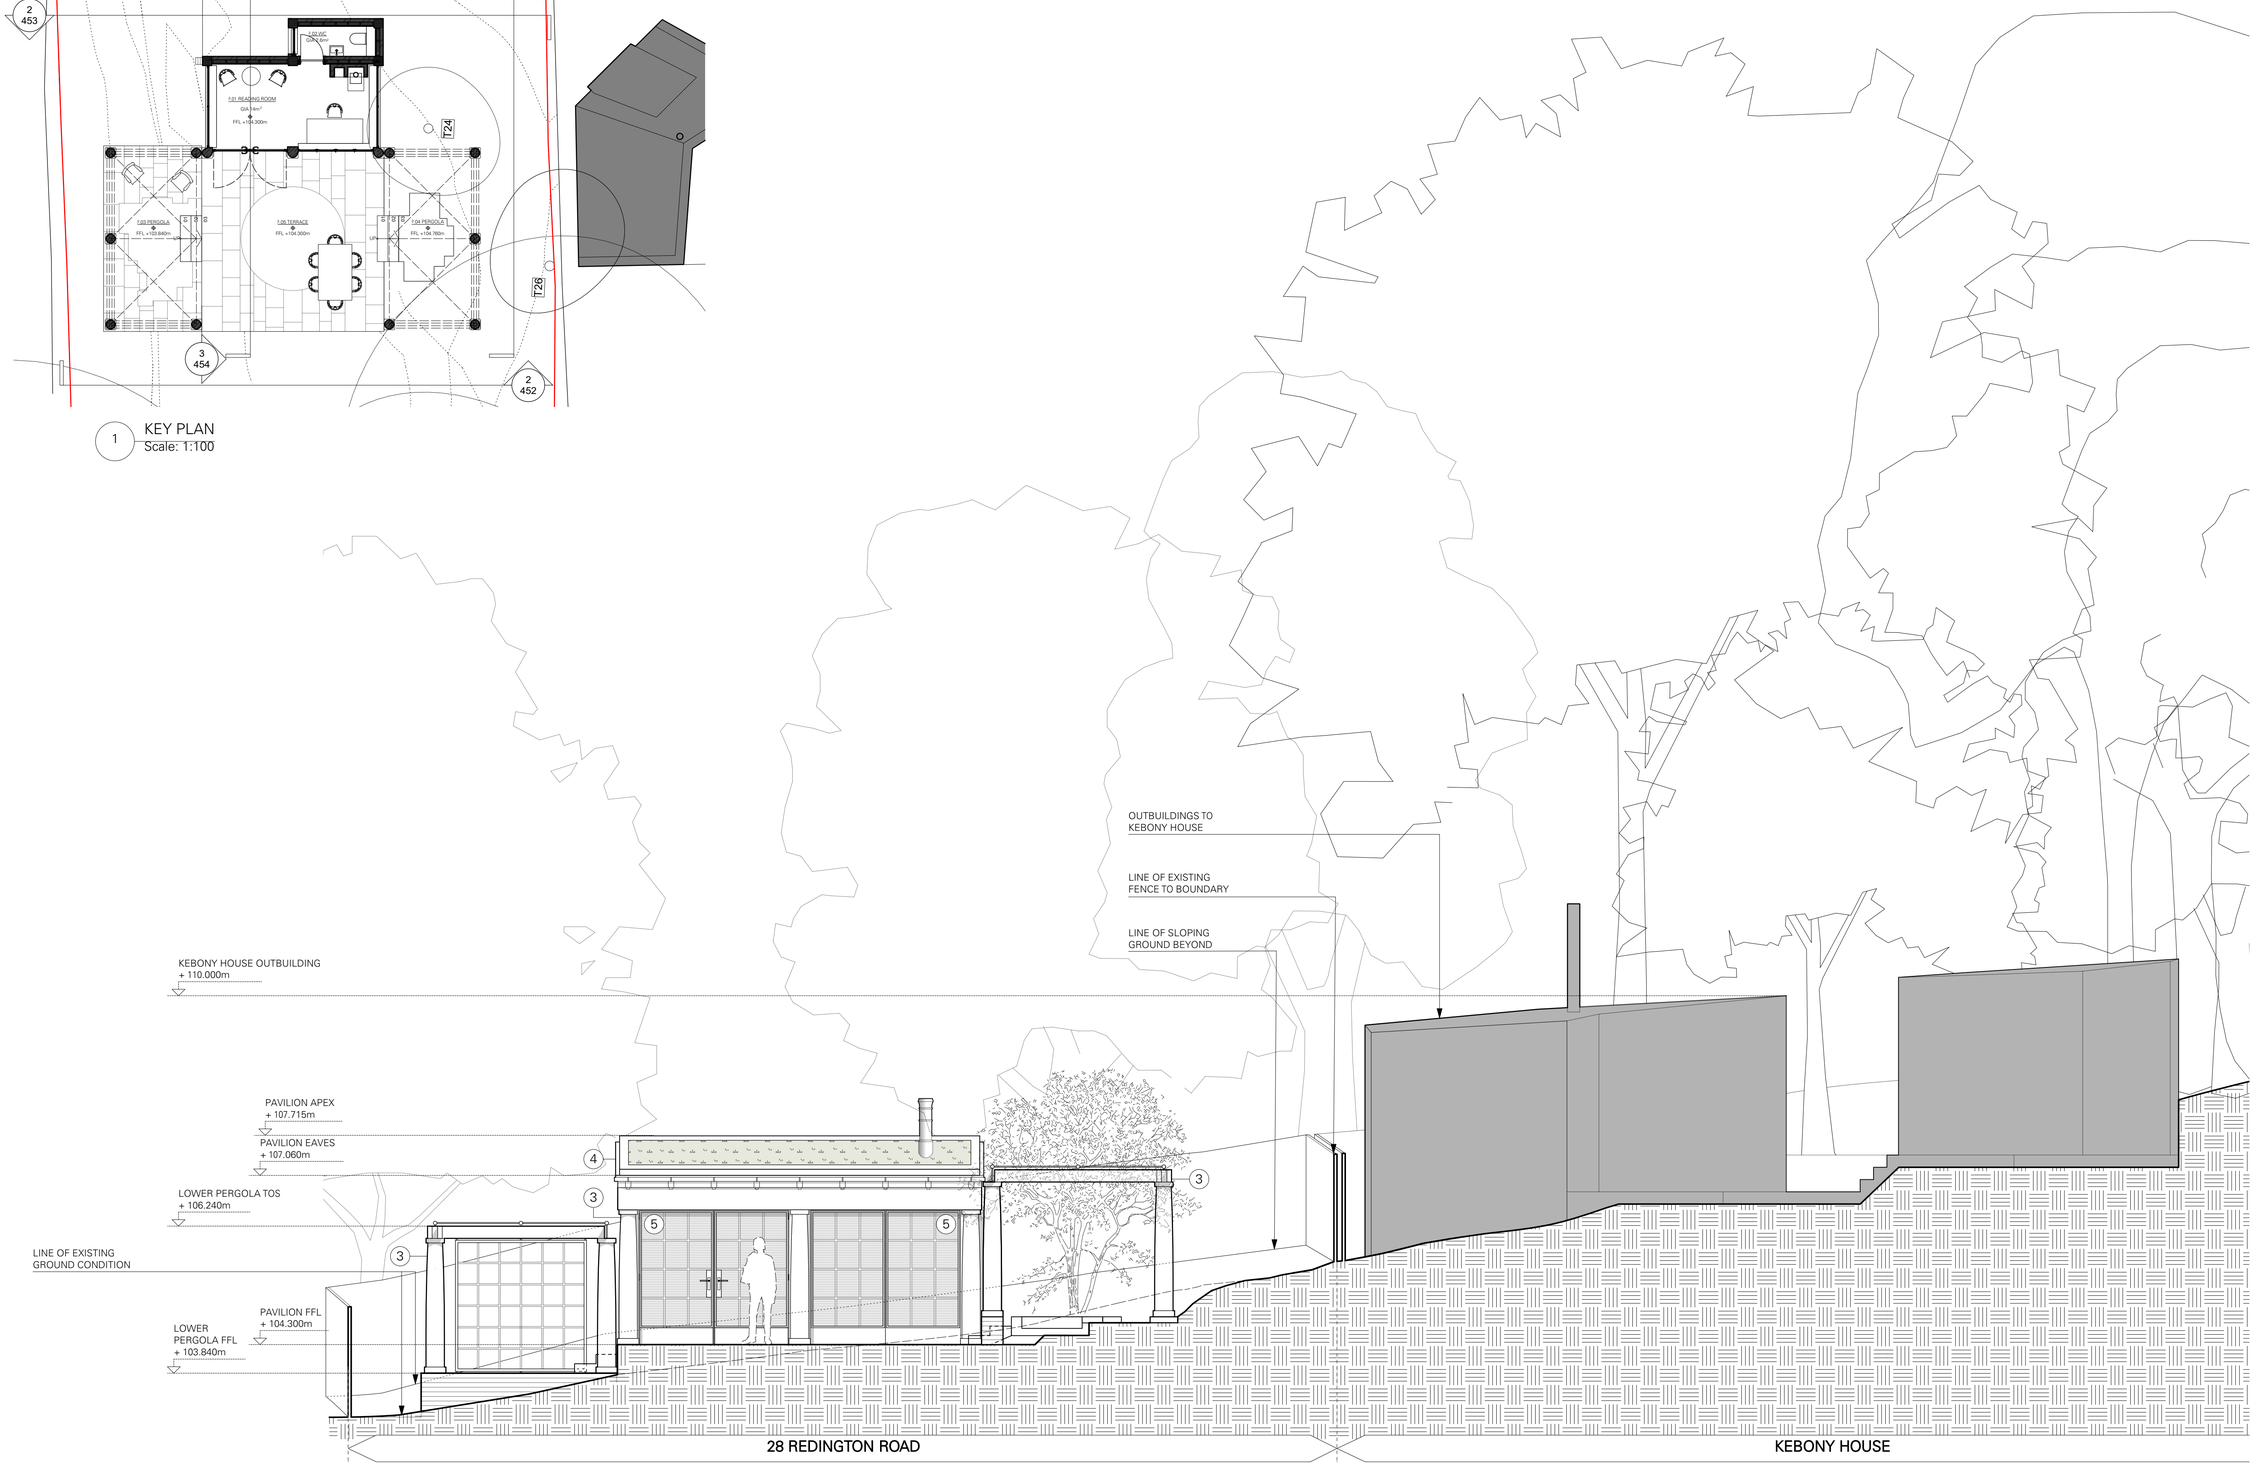

2 PROPOSED SOUTH WEST ELEVATION
Scale: 1:50

N

SCALE 1:50 @ A1
0 1 2 3 4 5

© Do not scale working dimensions from this drawing. Read drawings in conjunction with all relevant consultant drawings and specifications. In case of incongruencies between information - consult the architect for final decision. Deviations from these drawings shall not be made without first consulting the architect.

NOTES

MATERIALS KEY

1. RED FACING BRICKWORK
2. PAINTED TIMBER BOARDING
3. TIMBER COLUMNS
4. LEAD + GREEN ROOF
5. METAL FRAME DOUBLE GLAZED WINDOW/ DOOR

LH	FOR PLANNING	12/05/2023	P0
CHECK	REVISION NOTES	DATE	REV.

28 REDINGTON ROAD, LONDON NW3 7RB

PROPOSED
SOUTH-WEST ELEVATION

FOR PLANNING
DRAWING STATUS

350	1:50	452	P0
JOB NO.	SCALE (AS SHOWN)	DRAWING NO.	REV

TC
A
Thomas Croft Architects
Studio 117
Great Western Studios
65 Alfred Road
London, W2 5EU
United Kingdom

+44 (0)20 8962 0066
email@thomascroft.com
www.thomascroft.com