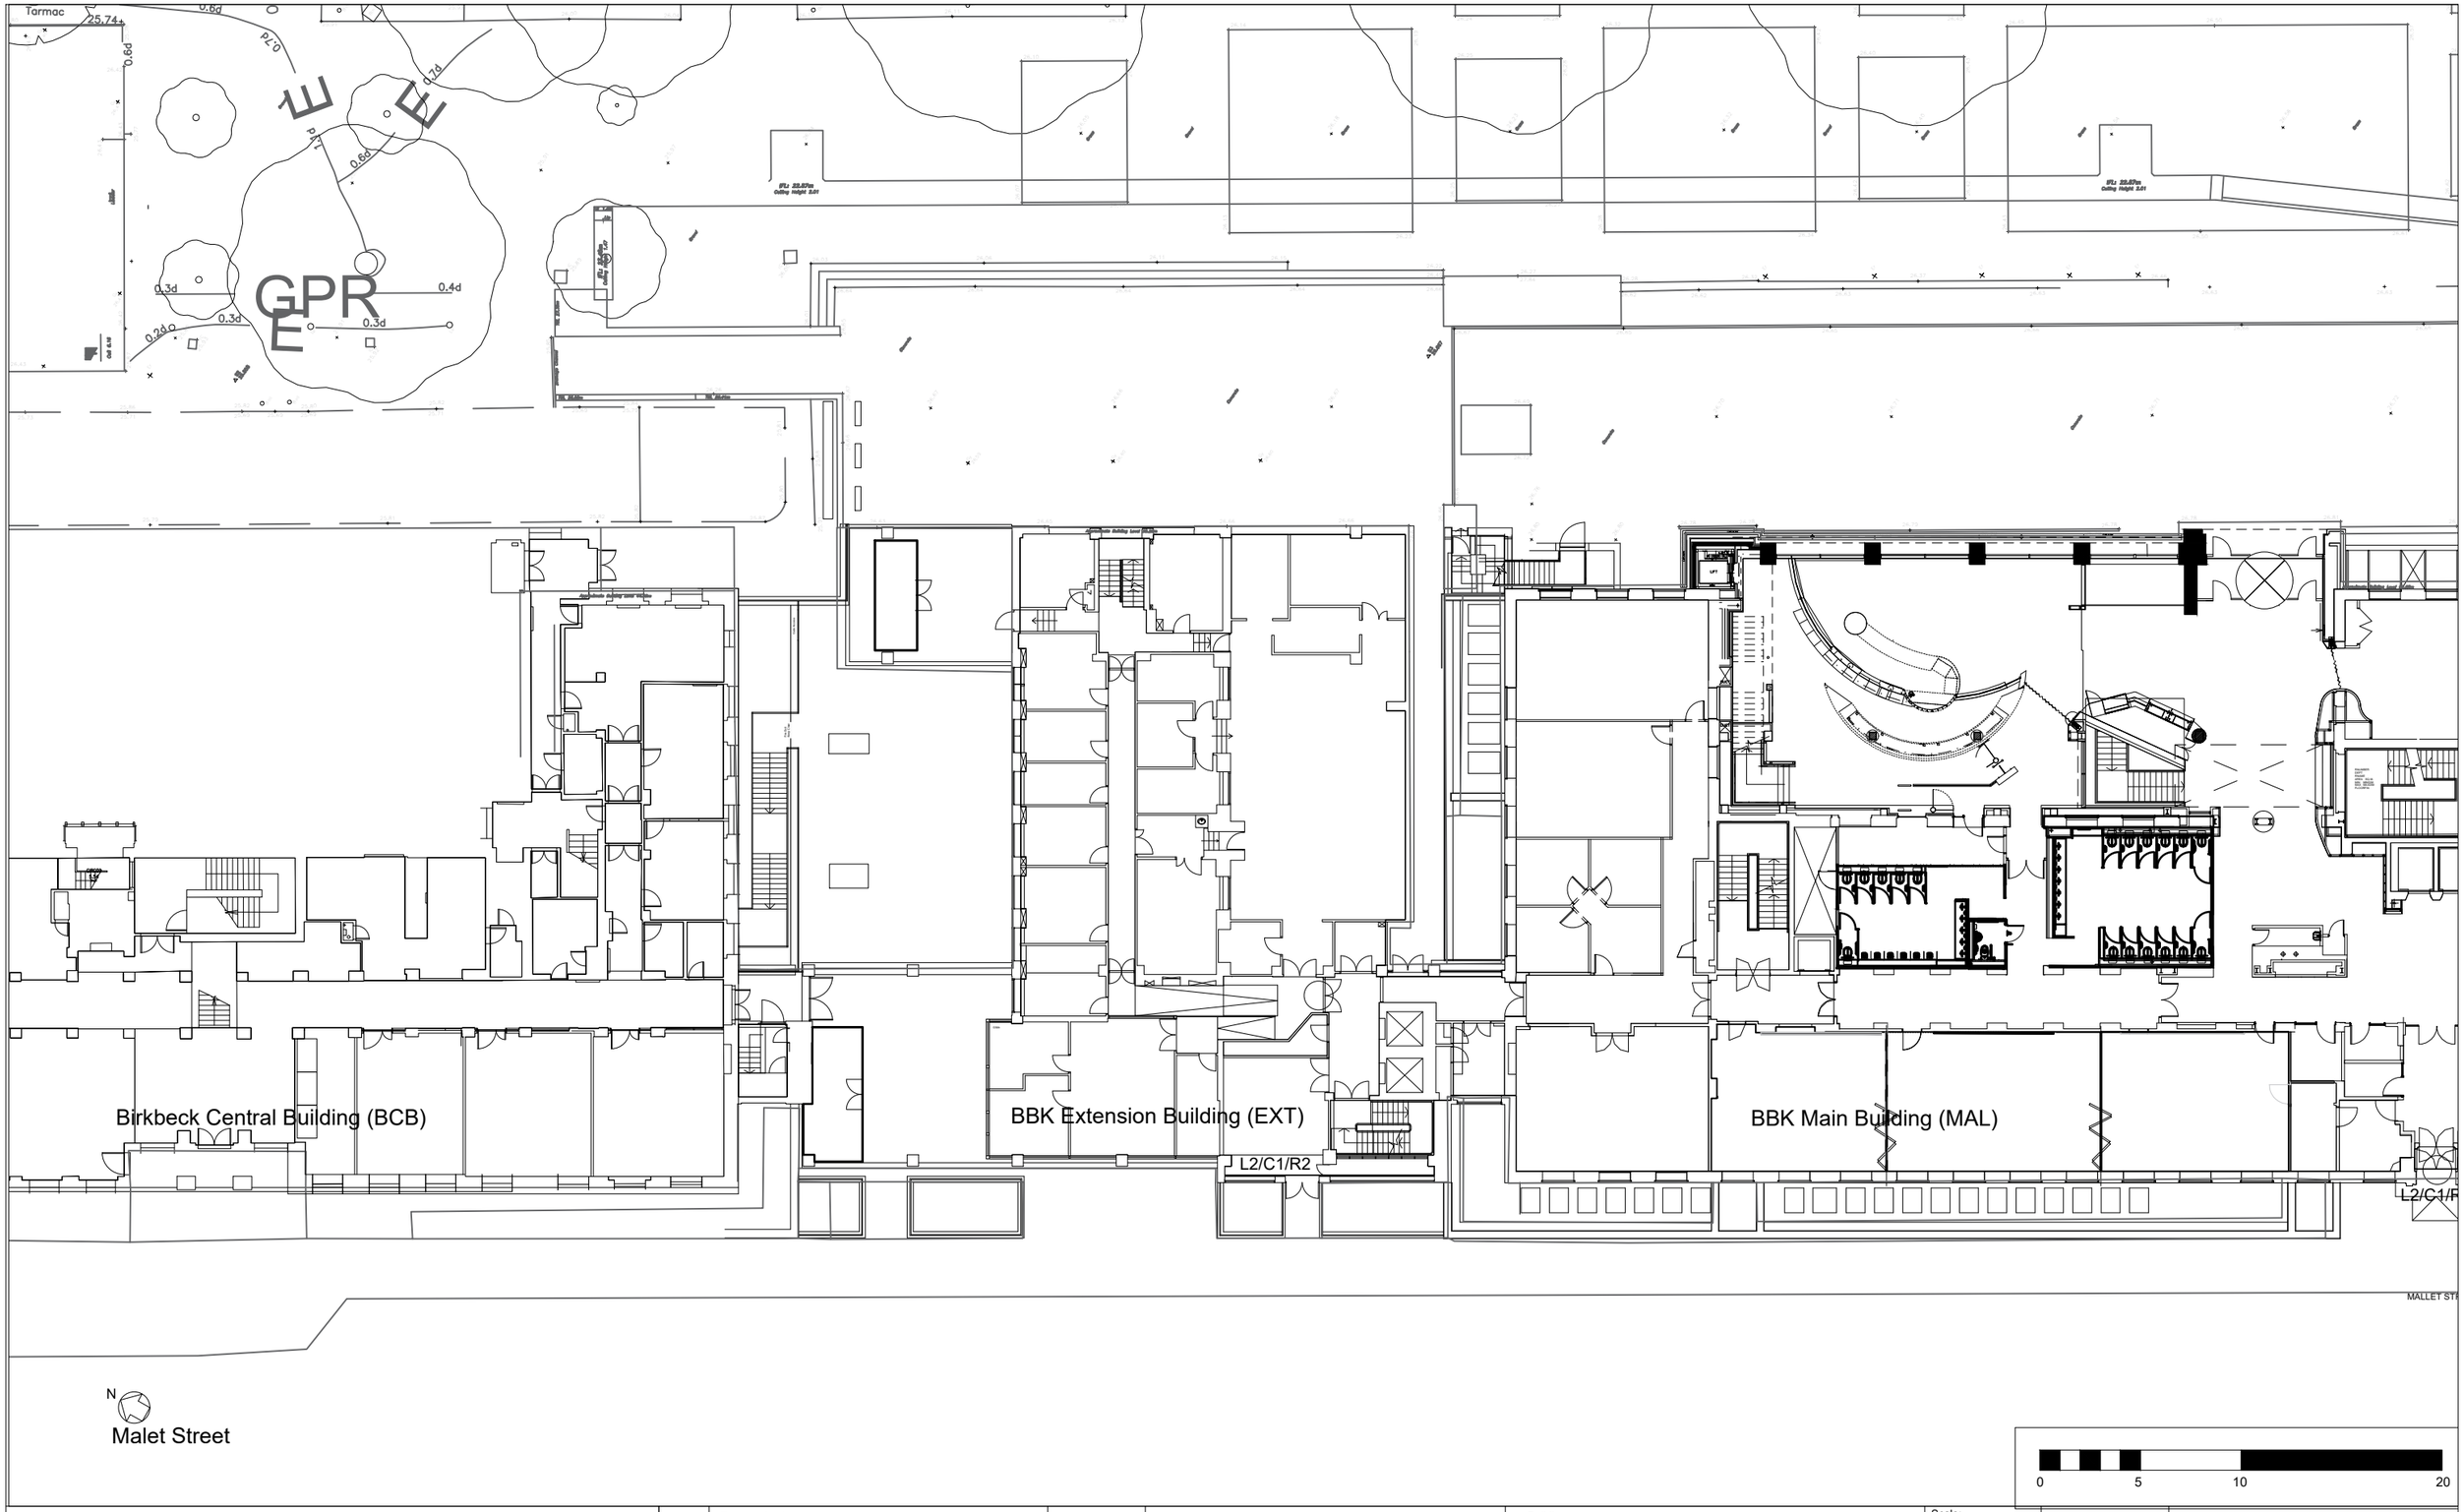

All dimensions to be checked on site before construction.
Any discrepancies to be reported to the Projects Office.
DO NOT scale off this drawing.
All drawings to be read in conjunction with specification.

Rev:	Description:	Date:

Drawing Stage:
FOR PLANNING

Building:
BBK Extension Building

Scheme:
Public Realm Improvements

Title:
Ground Floor - as existing

Scale:
1:300 @ A3

Date:
30-03-2023

Drawn by: MW
Checked by:
Approved by:

Rev: -

Job No: 079-

Drawing No:
BBK-EXT-PRI-DR-101

Birkbeck, University of London
Malet Street, Bloomsbury
London WC1E 7HX