A1 File Reference ARP3-FAB-ZZ-00-DR-L-903004.dwg Plot Date 19-May-23

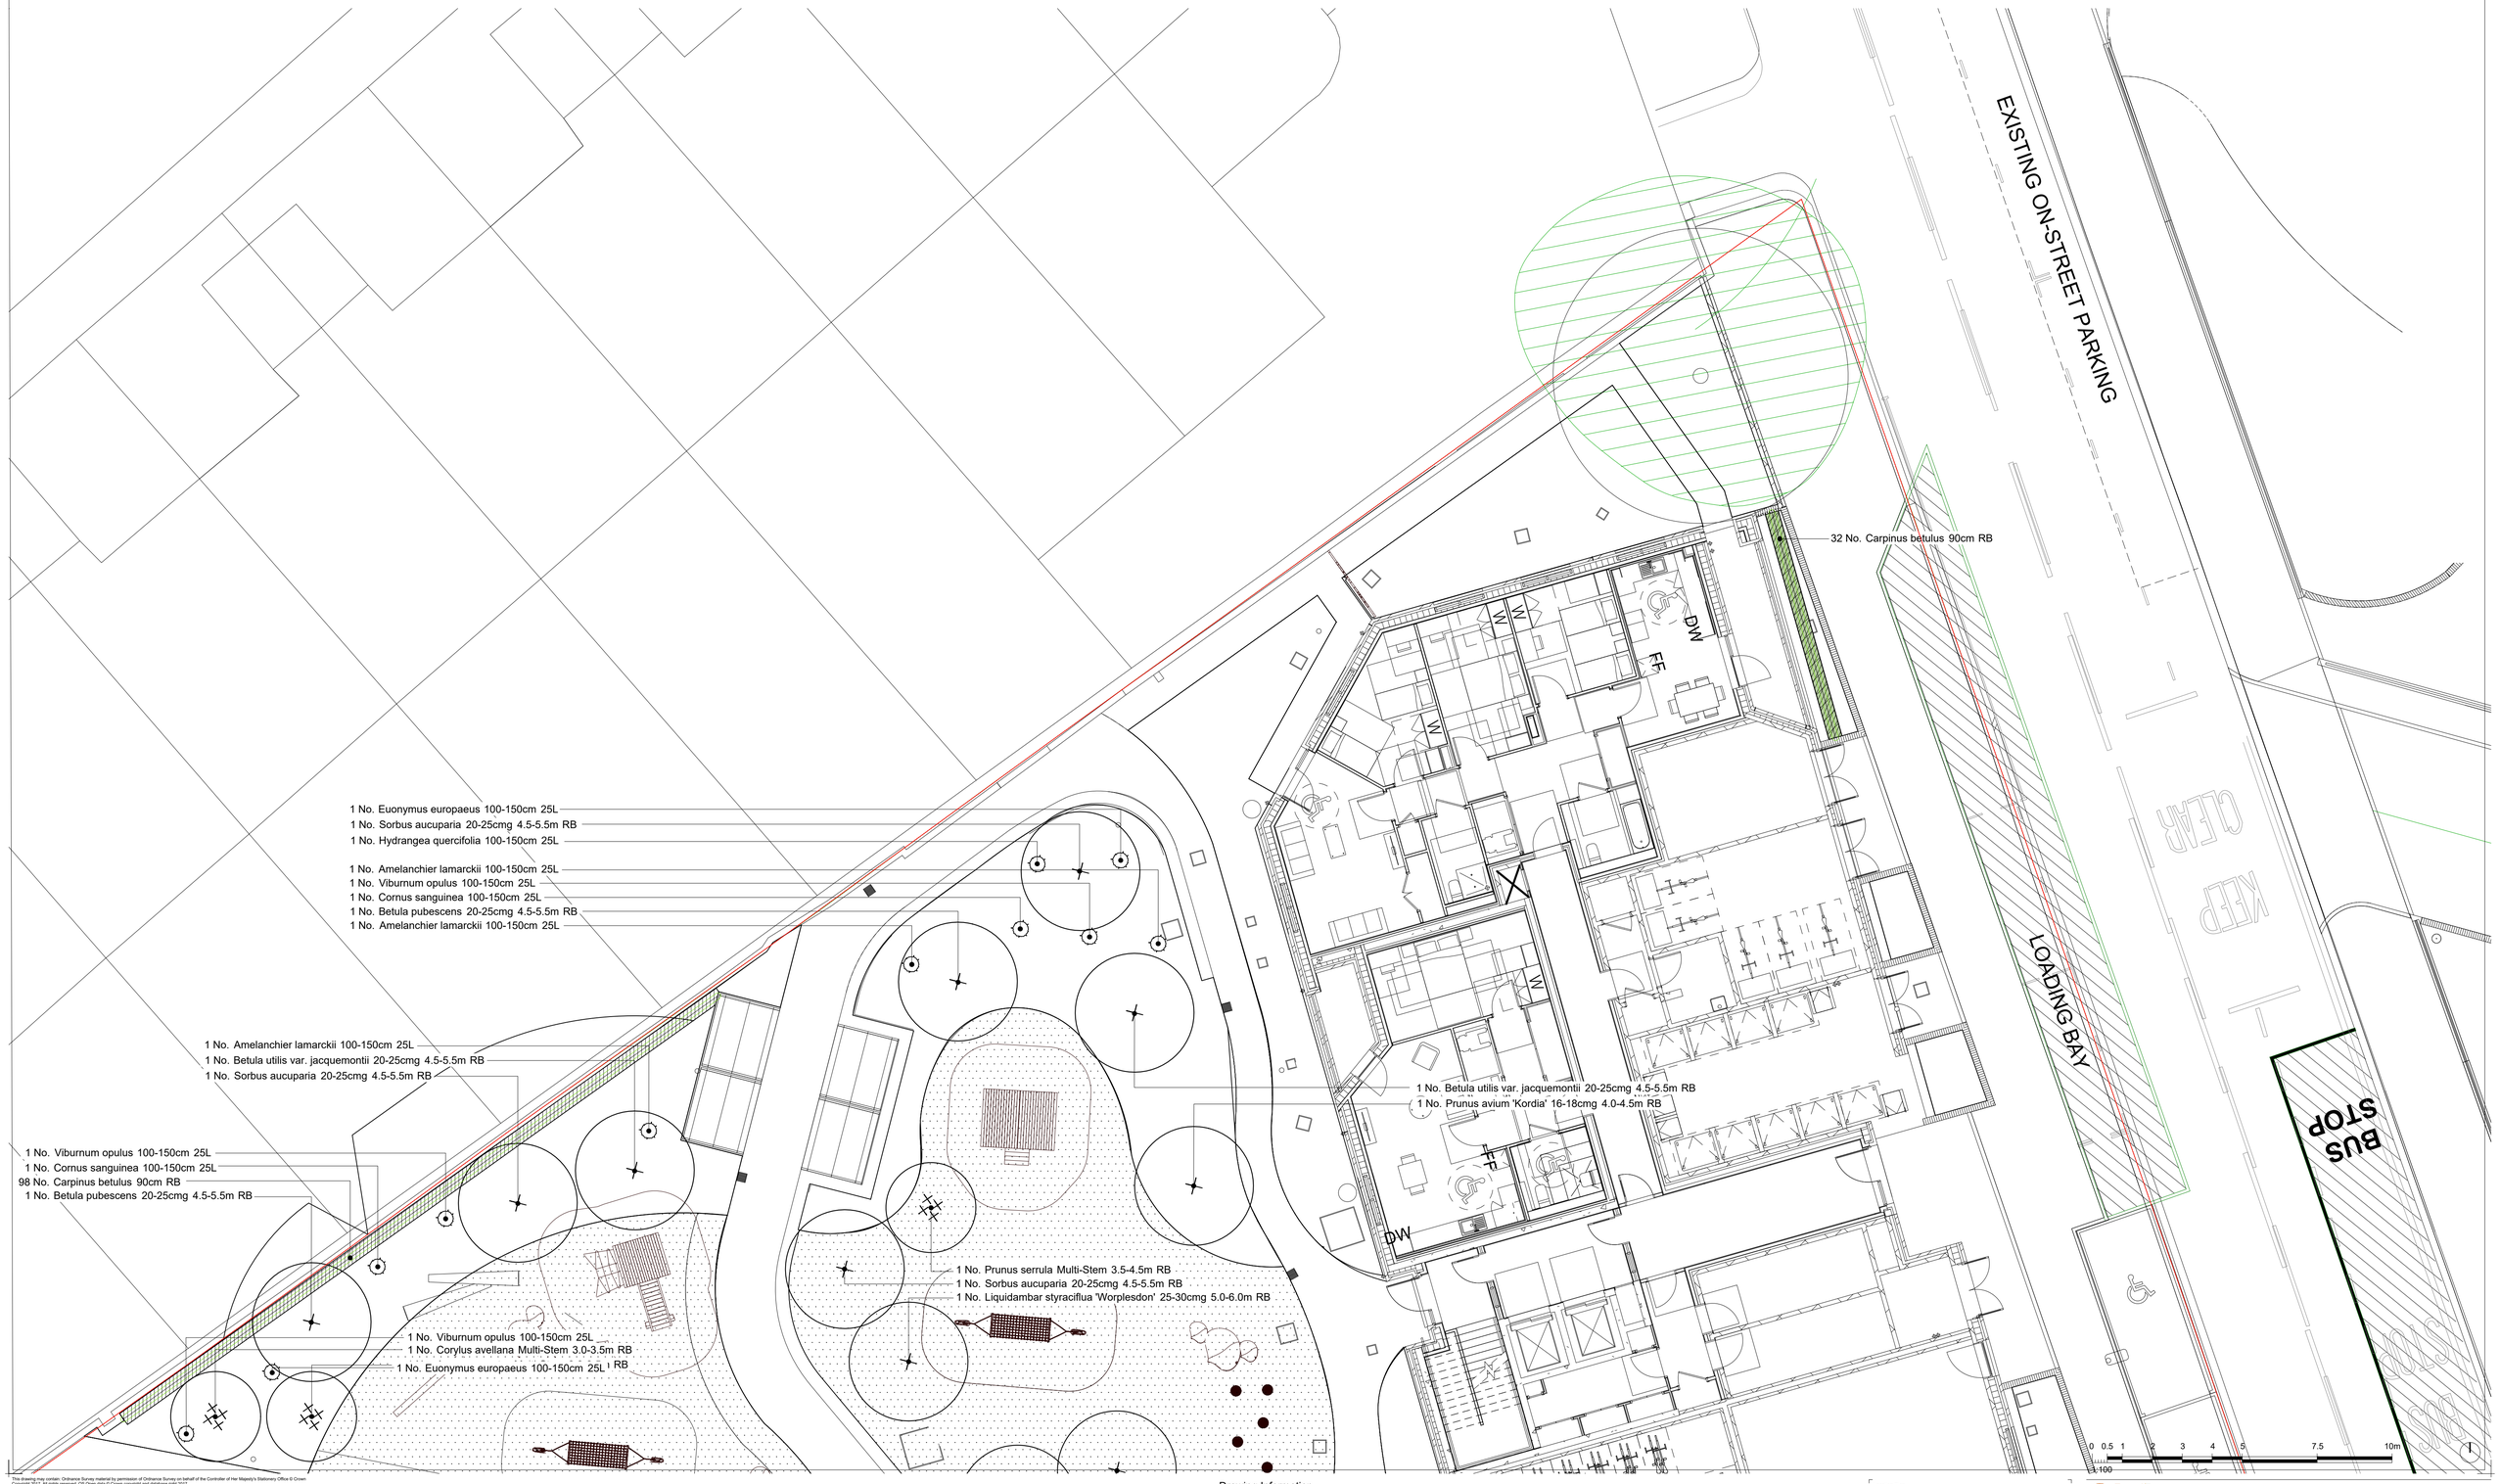

This drawing may contain: Ordnance Survey material by permission of Ordnance Survey on behalf of the Controller of Her Majesty's Stationery Office © Crown Copyright 2017. All rights reserved. OS Open data © Crown copyright and database right 2017.

Drawing Information

- ARP3-FAB-ZZ-00-SH-L-903000 Soft Landscape Specification Notes
- ARP3-FAB-ZZ-00-SH-L-903001 Detailed Planting Schedule
- ARP3-FAB-ZZ-00-DR-L-903002 Detailed Planting Plan - Sheet 1 of 6 - Trees, Hedges & Specimens
- ARP3-FAB-ZZ-00-DR-L-903003 Detailed Planting Plan - Sheet 2 of 6 - Trees, Hedges & Specimens
- ARP3-FAB-ZZ-00-DR-L-903004 Detailed Planting Plan - Sheet 3 of 6 - Trees, Hedges & Specimens
- ARP3-FAB-ZZ-00-DR-L-903005 Detailed Planting Plan - Sheet 4 of 6 - Groundcover & Matrix Mixes
- ARP3-FAB-ZZ-00-DR-L-903006 Detailed Planting Plan - Sheet 5 of 6 - Groundcover & Matrix Mixes
- ARP3-FAB-ZZ-00-DR-L-903007 Detailed Planting Plan - Sheet 6 of 6 - Groundcover & Matrix Mixes

Location Plan

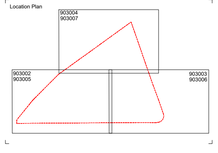

Revision	Date	Reason	Drawn	Checked
P2	19.05.23	STAGE 4A ISSUE - SALVAGED BENCH AND SCULPTURE REMOVED	JC	MB
P1	31.01.23	STAGE 4A ISSUE	JN	DY

Disclaimer:

1. This drawing is copyright of fabrik ltd. It must not be copied or reproduced without written consent from the owner.
2. Do not scale from this drawing. Only figured dimensions are to be taken from this drawing.
3. All contractors must visit site and be responsible for taking and checking all dimensions related to the works shown on the drawing prior to fabrication or setting out.
4. This drawing uses coloured lines. Please do not rely on a monochrome copy.

External References:

- D2857-FAB-X-LANDSCAPE-PLANTING GA

fabrik landscape architects
Lenten House | 16 Lenten Street | Alton | Hampshire | GU34 1HG
T : 01420 593250 | E : alton@fabrikuk.com | W : www.fabrikuk.com

Project: Abbey Area Phase 3

Client: Wates

Drawing Title: Detailed Planting Plan - Sheet 3 of 6

Purpose of Issue	Drawn By	Checked By	Drawn Scale	Date of First Issue
ISSUED FOR TENDER	JN	DY	1:100 @ A1	Jan | 2023

Project Number	Drawing Number	Revision
D2857	ARP3-FAB-ZZ-00-DR-L-903004	P02