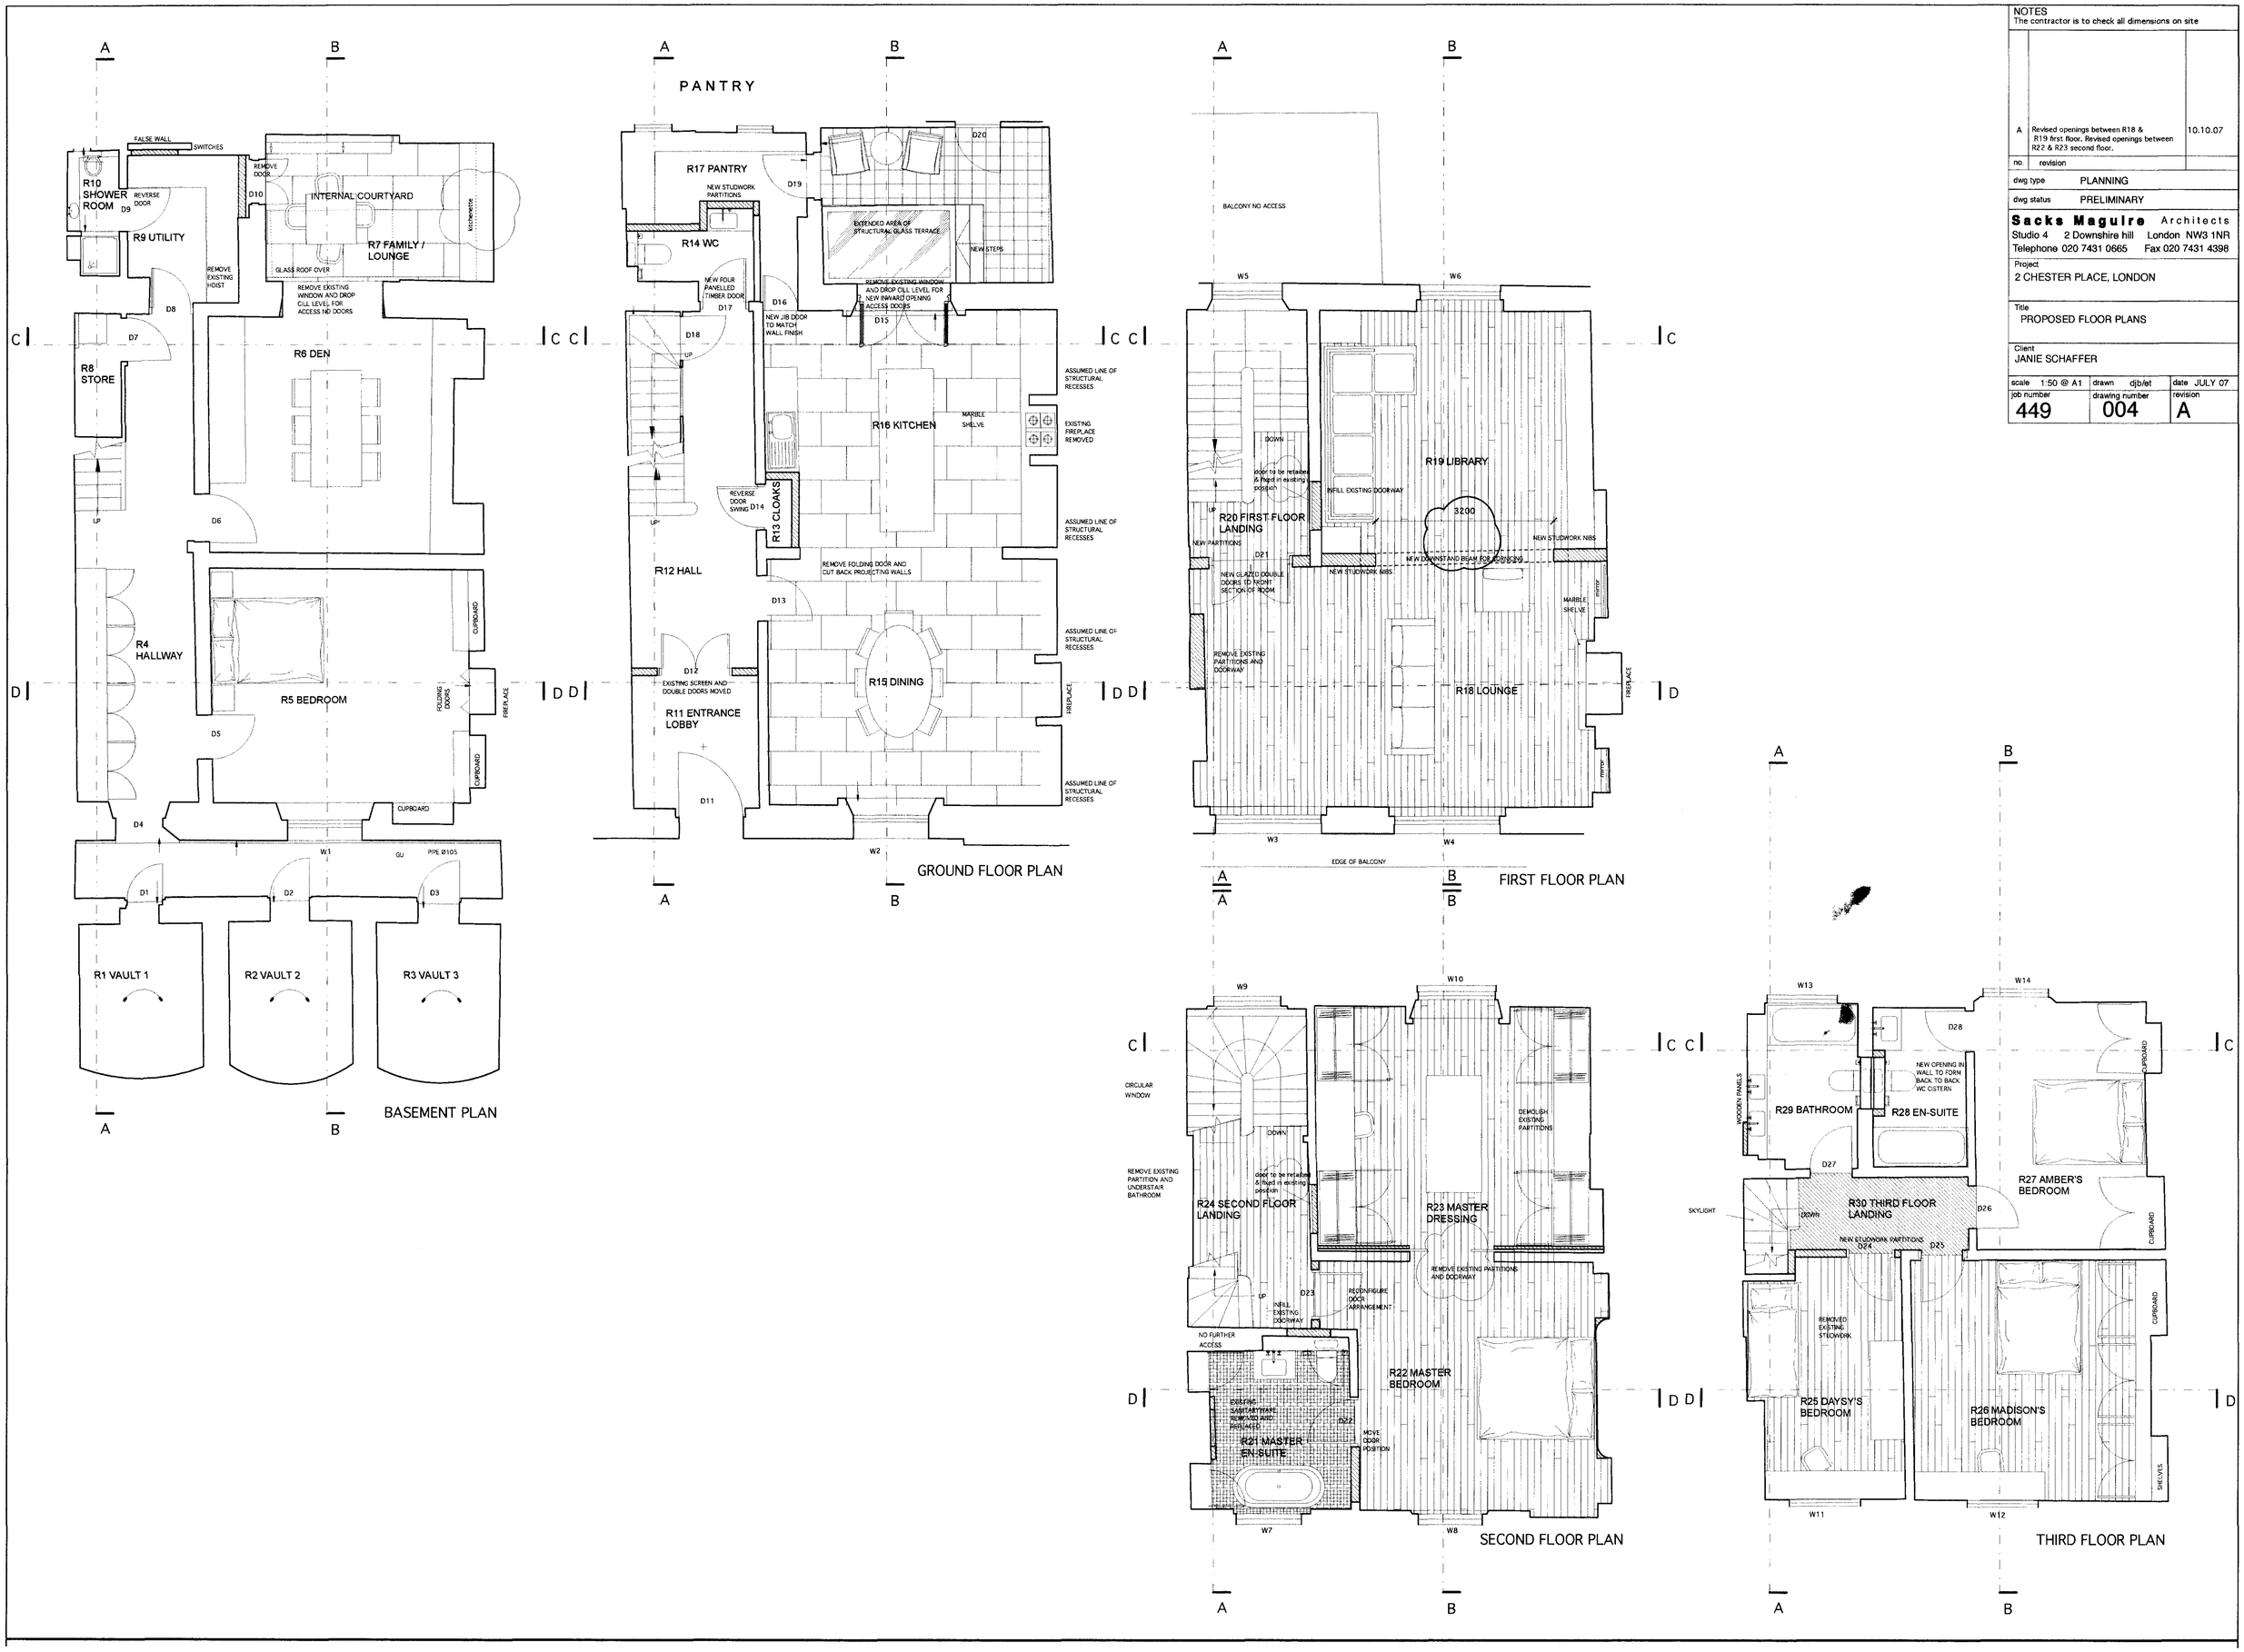

NOTES
The contractor is to check all dimensions on site

no.	revision	
A	Revised openings between R18 & R19 first floor. Revised openings between R22 & R23 second floor.	10.10.07

dwg type: PLANNING
dwg status: PRELIMINARY

Sacks Maguire Architects
Studio 4 2 Downshire hill London NW3 1NR
Telephone 020 7431 0665 Fax 020 7431 4398

Project: 2 CHESTER PLACE, LONDON

Title: PROPOSED FLOOR PLANS

Client: JANIE SCHAFFER

scale	drawn	date
1:50 @ A1	djb/et	JULY 07

job number	drawing number	revision
449	004	A