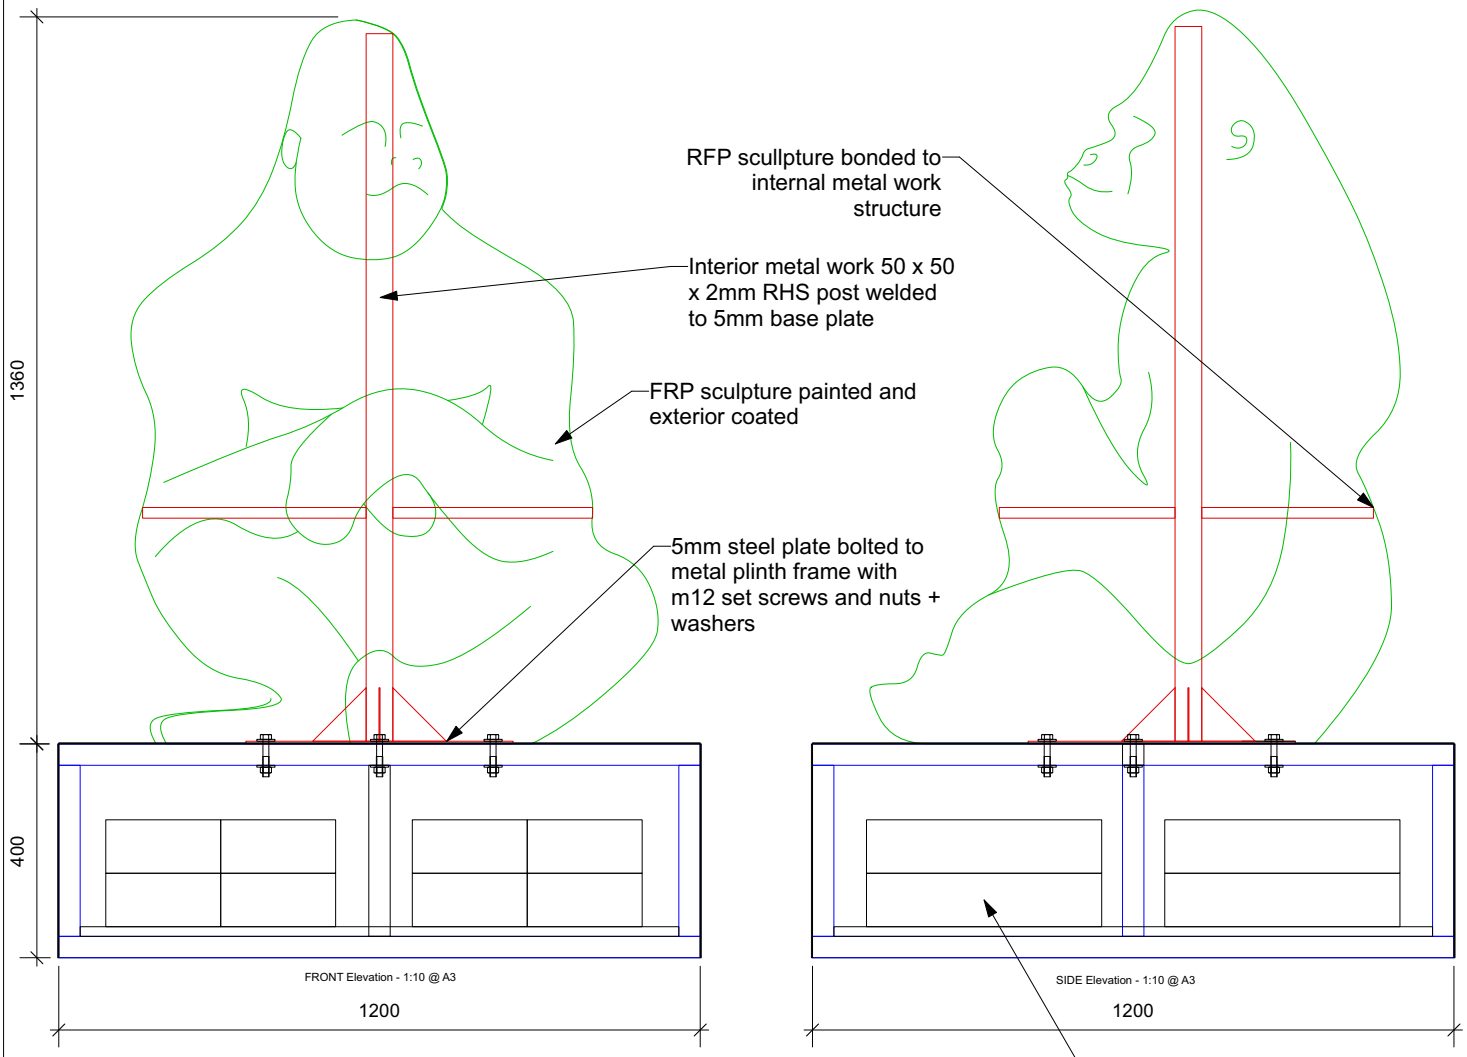

FRONT Elevation - 1:10 @ A3

SIDE Elevation - 1:10 @ A3

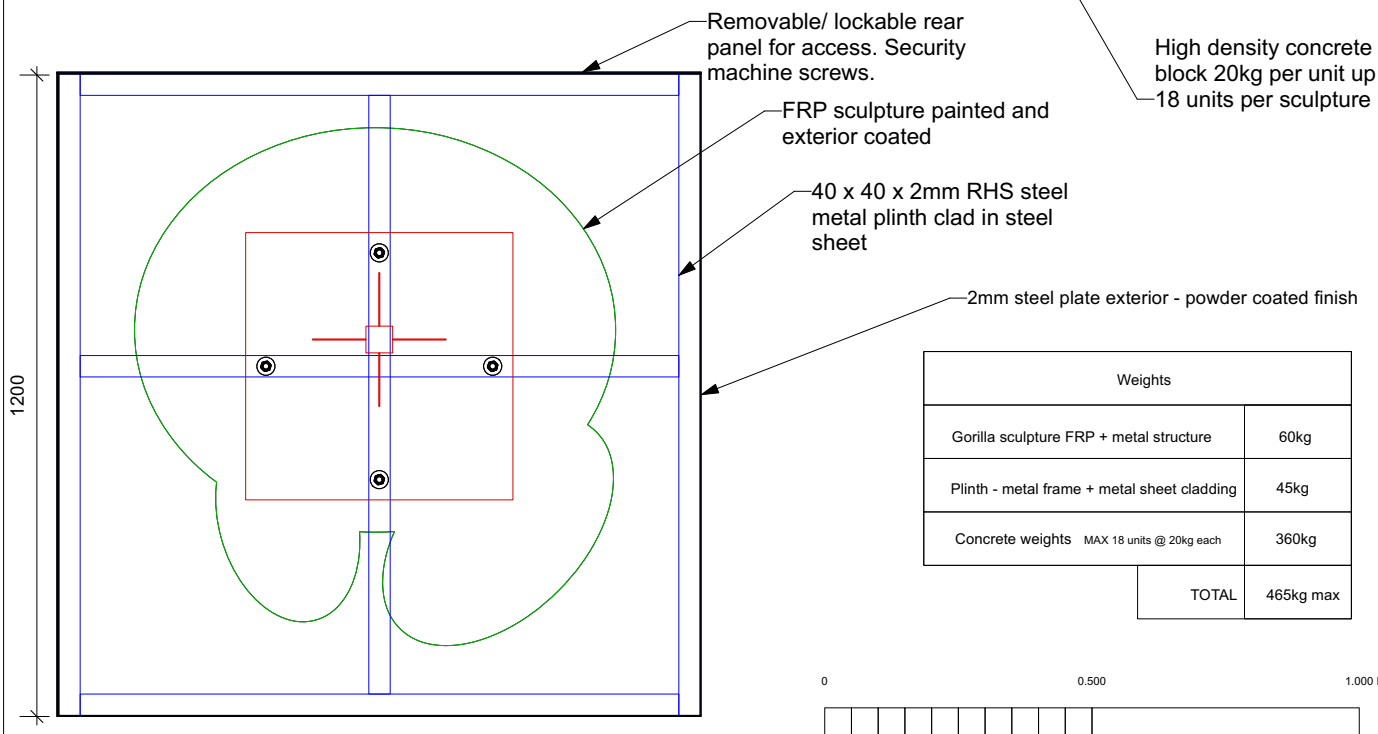

PLAN view - 1:10 @ A3

Weights	
Gorilla sculpture FRP + metal structure	60kg
Plinth - metal frame + metal sheet cladding	45kg
Concrete weights MAX 18 units @ 20kg each	360kg
TOTAL	465kg max

0 0.500 1.000 M

scale bar

3D Eye Limited
41-49 Stirling Road South Acton
London W3 8DJ
Telephone +44(0)208 992 7777
Facsimile +44 (0)208 993 7050
www.3-d-eye.co.uk

Client: WG

Date: 26 Apr 2023

File name: Covent Garden Art Trail Gorilla tech v3.vwx

Scale - 1:10 @ A3 - Do not scale from drawing