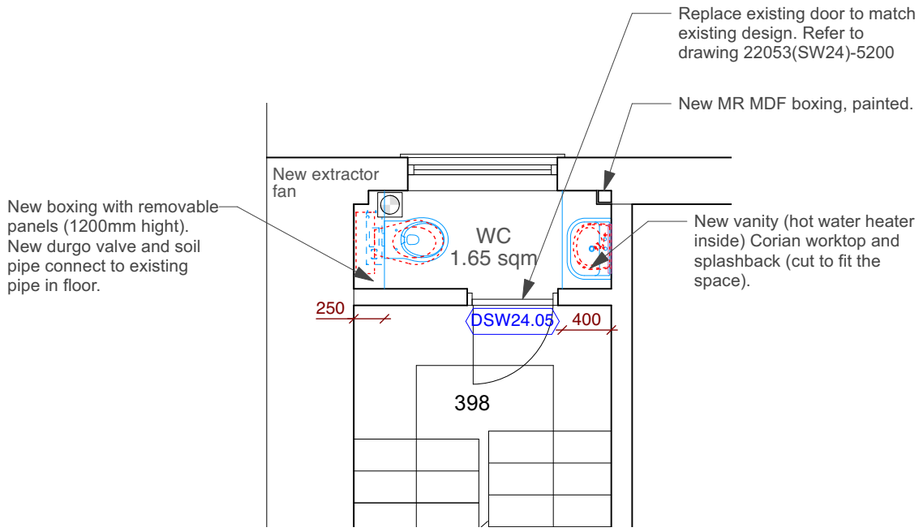

PROPOSED FLOOR PLAN - WC

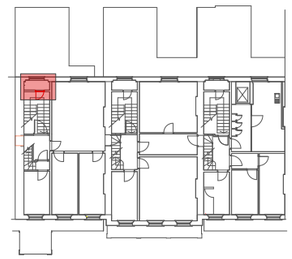

KEY PLAN

GA - SW24 - 49 GORDON SQUARE
PROPOSED THIRD FLOOR - WC

0 1 2 3 4 5 6 M

Scale 1:50 @ A3

Kendall Kingscott

Chartered Architects
Chartered Building Surveyors
Interior Designers
CDM Services

Suite 3, Sandford House,
1b Claremont Road,
Teddington, TW11 8DH

+44 (0)20 8943 5300
www.kendallkingscott.co.uk

Rev	Date	By	Ap	Note
C1	20/01/2023	ML	KS	STAGE 5 - Construction Issue
P2	09/11/2022	ML	KS	STAGE 4 - Issued
P1	14/10/2022	ML	KS	STAGE 3 - Issued

Project: Life and Medical Sciences - Small Works

Client: University College London

Drawing Title: GA - SW24 - 49 Gordon Square Proposed Third Floor - WC

Project Number: 220593(SW24)-2002

Drawing Number: 220593(SW24)-2002

Revision: C1

Scale: 1:50

Paper Size: ISO A3

Filename: 220593-UCL-Contract B -C1 AC.vwx

Date: 23/06/2022

Drawn: ML

Checked: KS

Purpose/Status: CONSTRUCTION

© Copyright

DO NOT SCALE THIS DRAWING

Check all dimensions and levels on site

Only to be used on the site for which designed. The electronic transmission of designs/information contained in this drawing is carried out entirely at the User's risk and Kendall Kingscott Ltd. will have no liability for any errors or inaccuracies arising therefrom. The production of amended or updated information from the said designs/information by the User is entirely the responsibility of the User and Kendall Kingscott Ltd. shall have no responsibility in respect thereof whatsoever.