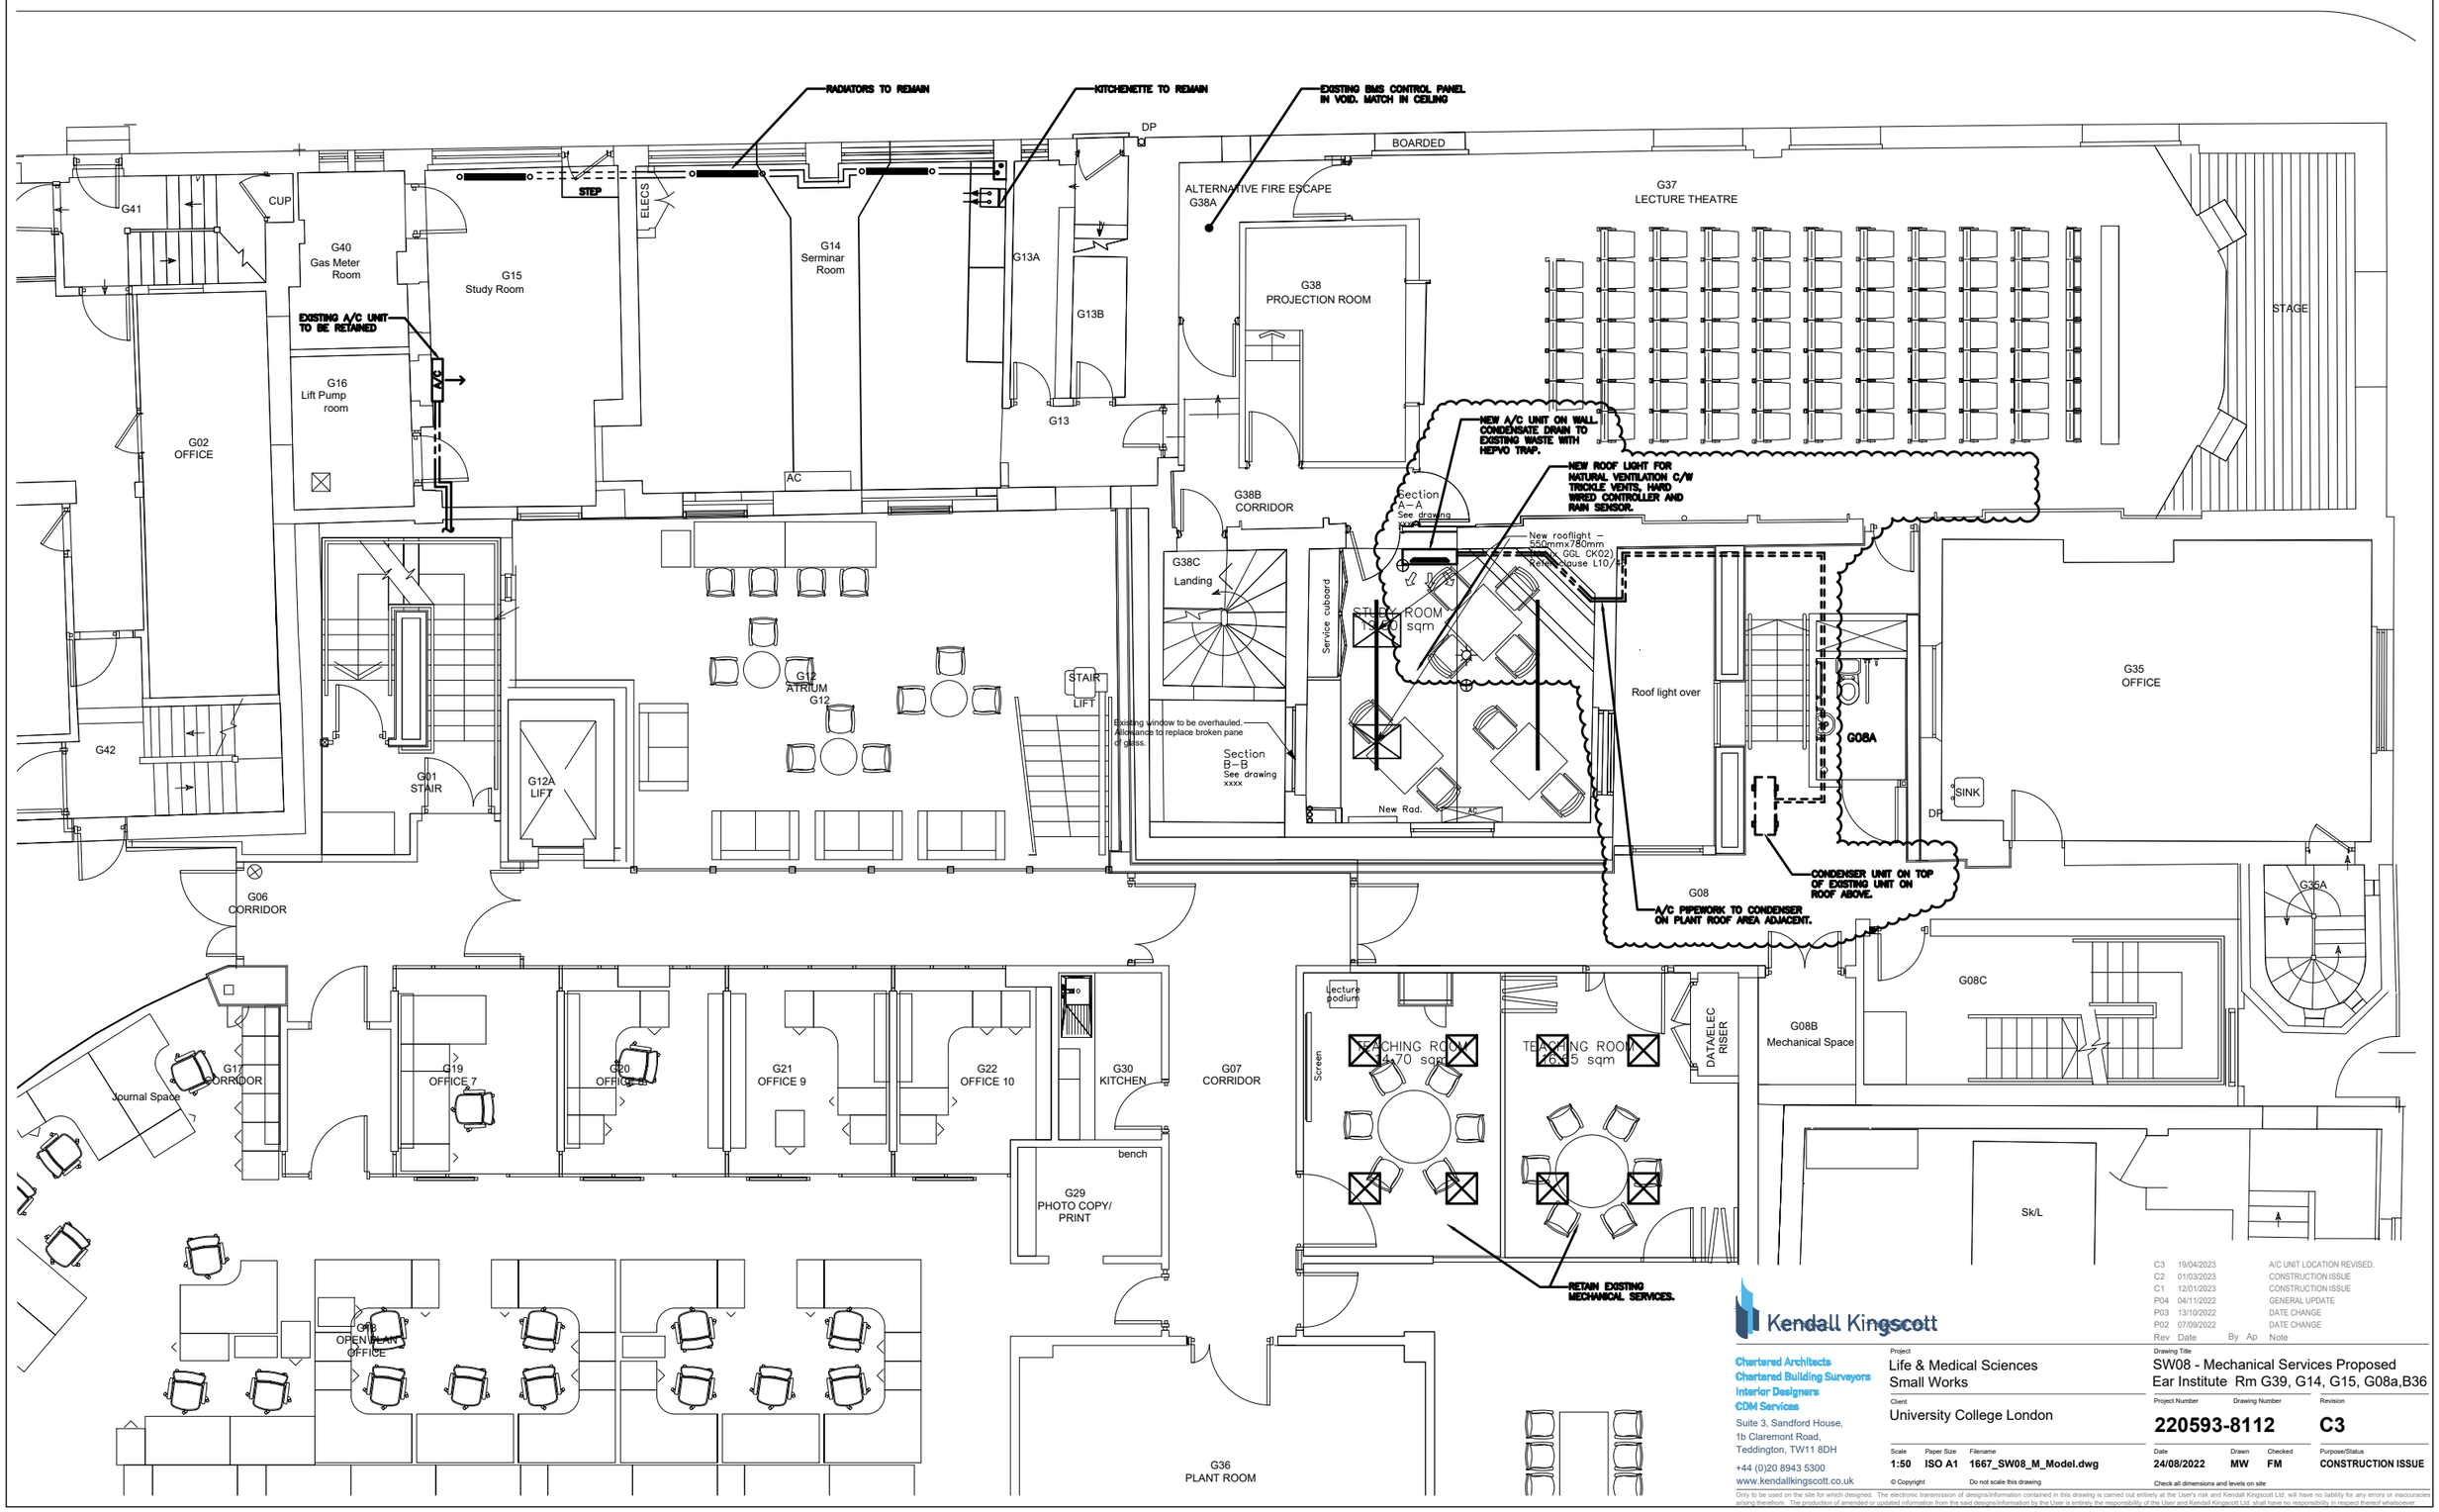

Rev	Date	By	Ap	Note
C3	19/04/2023			A/C UNIT LOCATION REVISED.
C2	01/03/2023			CONSTRUCTION ISSUE
C1	12/01/2023			CONSTRUCTION ISSUE
P04	04/11/2022			GENERAL UPDATE
P03	13/10/2022			DATE CHANGE
P02	07/09/2022			DATE CHANGE

Kendall Kingscott

Chartered Architects
Chartered Building Surveyors
Interior Designers
CDM Services

Suite 3, Sandford House,
1b Claremont Road,
Teddington, TW11 8DH
+44 (0)20 8943 5300
www.kendallkingscott.co.uk

Project
Life & Medical Sciences
Small Works

Client
University College London

Drawing Title
SW08 - Mechanical Services Proposed
Ear Institute Rm G39, G14, G15, G08a,B36

Project Number: 220593-8112
Drawing Number:
Revision: C3

Scale: 1:50
Paper Size: ISO A1
Filename: 1667_SW08_M_Model.dwg
Date: 24/08/2022
Drawn: MW
Checked: FM
Purpose/Status: CONSTRUCTION ISSUE

© Copyright
Do not scale this drawing
Check all dimensions and levels on site
Only to be used on the site for which designed. The electronic transmission of designs/information contained in this drawing is carried out entirely at the User's risk and Kendall Kingscott Ltd. will have no liability for any errors or inaccuracies arising therefrom. The production of amended or updated information from the said designs/information by the User is entirely the responsibility of the User and Kendall Kingscott Ltd. shall have no responsibility in respect thereof whatsoever.