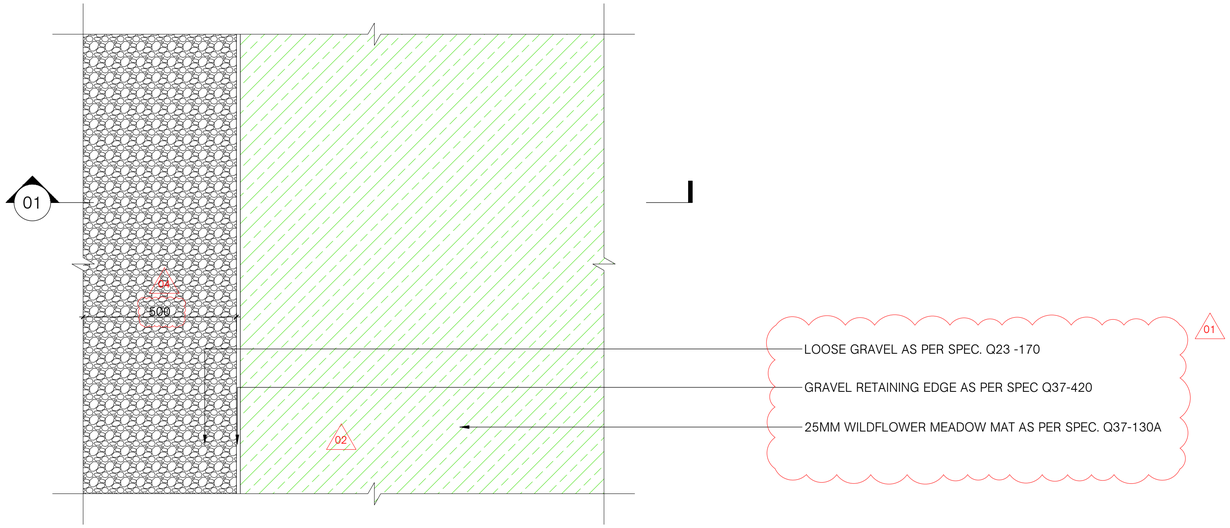

PLAN

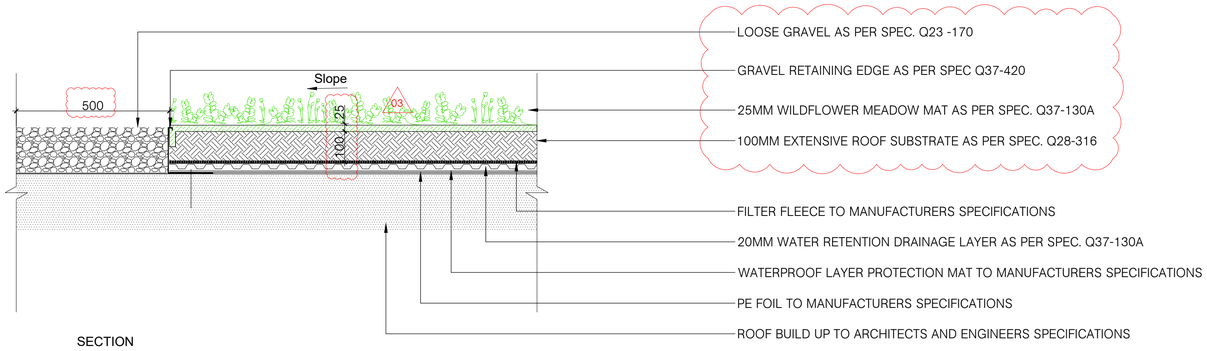

SECTION

01 TYPICAL GREEN ROOF SECTION AND PLAN
SCALE :1:10 @ A1

0 500mm

Notes
1. This document should not be relied on or used in circumstances other than those for which it was prepared and for which Martha Schwartz Partners was commissioned. Martha Schwartz Partners accepts no responsibility for this document to any other party other than the person by whom it was commissioned.
2. Do not scale drawing. Figured dimensions prevail in all cases.
3. To be read in conjunction with all other drawings and specifications including but not limited to structural and service engineers' drawings.
4. Where an item is covered by drawings to different scales the larger scale drawing is to prevail.
5. All dimensions are in millimeters, unless stated otherwise.
6. For retaining walls, please refer to Engineers drawings and specifications.
7. Handrail's structural design to Contractor's Design Portion. Finish as per drawings and specifications.

01 - Labels and dims updated
02 - Irrigation removed
03 - Substrate depth increased to 100mm
04 - Fire break increased to 500mm

Rev	Date	Description / Drawn / Approved
C01	06/06/2023	Stage 5 - Issue for Construction
C00	18/01/2023	Stage 5 - Issue for Construction
04	05/07/2021	Stage 4 - Issue For Planning
03	09/04/2021	Stage 4 - Issue For Tender
02	12/06/2020	Stage 4 - Issue For Tender
01	24/04/2020	Stage 4

Purpose of Issue
Stage 5 - Issue For Construction

Client
Maggie's Trading Ltd.
20 St. James St
London
W6 9RW

Landscape Architect
Martha Schwartz Partners Ltd
c/o GC Accountants
283-285 Green Lanes
www.marthaschwartz.com

© copyright 2017 Martha Schwartz Partners Ltd.

Project Title
Maggie's Centre at the Royal Free

Drawing Title
007562-MSP-XX-00-DR-L-0760

Project Number
0126

Drawing Number
007562-MSP-XX-00-DR-L-0760

Scale - A1 **1:10**
Revision **C01**
Drawn **GG**
Approved **MK**
Date **06/06/2023**
North

Z:\Shared Projects\Projects\0126 Maggies Centre\4 Design\6 Construction Documents\1 CAD\ Illustrative\1 CAD\04 Plotsheets\007562-MSP-XX-02-DR-L-0760 Green Roof Details.dwg
6/6/2023 1:03 PM