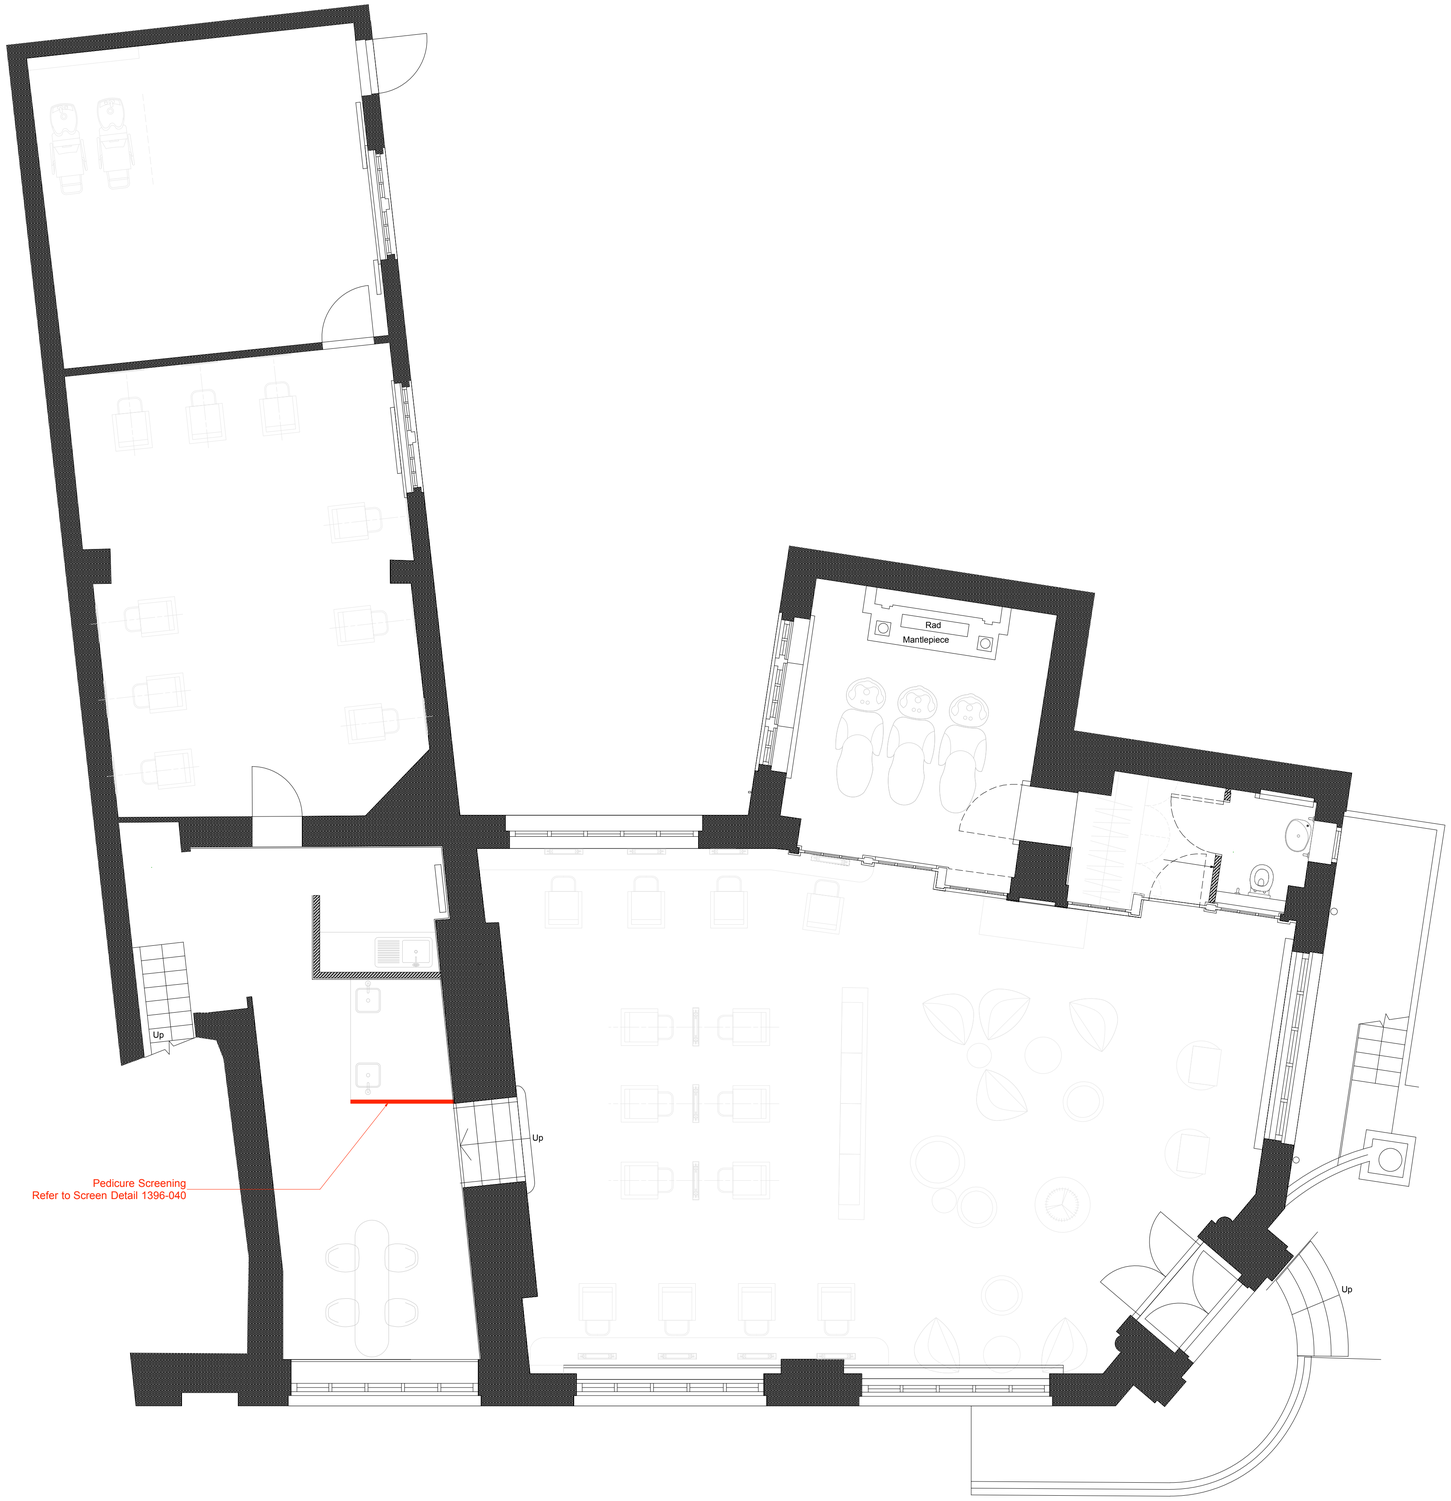

1 Ground Floor - General Construction Plan
Scale 1:50 @ A1

reis design
The Old Registry
20 Amersham Hill
High Wycombe
Buckinghamshire
HP13 6NZ
T 020 7700 7677
F 020 7700 3921
info@reis-design .co.uk

NOTES:
These designs remain the property of Reis Design LTD and cannot be copied, reproduced, retained or disclosed to any unauthorised person without written consent.

Do Not Scale This Drawing.
Contractors must verify all dimensions on site before any work is commenced. Any discrepancies to be notified to Reis straight away.

REVISION NOTES

E	Various changes -as requested by ICENI Projects	05.6.23
D	Pedicure screen notation added	19.5.23
C	Door notation added	7.7.22
B	Freestanding Wash basin notation change	30.6.22
A	W.C Door changed to Panelled - Skirtings & Architraves changed to Victorian style moulding Free standing wash basin shown	28.6.22

CLIENT APPROVAL ISSUE ☒ CONSTRUCTION ISSUE ☐

PROJECT
40 Roslyn Hill,
Hampstead,
NW3 1NL

DRAWING TITLE
Ground Floor -
Proposed General Construction Plan

CLIENT
Vakrat Limited

DATE	SCALE
13.6.2022	1:50 / 1:25 @ A1
DRAWN BY RE	REVISION E
JOB NUMBER 1396	DRAWING NUMBER 1396-013