LOCORUM& 47A Hampstead High Street London NW3 1QG tel: +44 208 1942220 email: hello@locorumand.com	**Drawing** Site survey	**Project** 1 Oak Hill Park Mews London NW3 7LH	**Drawing Number** 750/02
	Date 2 June 2023	**Drawn By** Chooi-leng Tan	**Scale** 1:50
Notes		**Built By**	
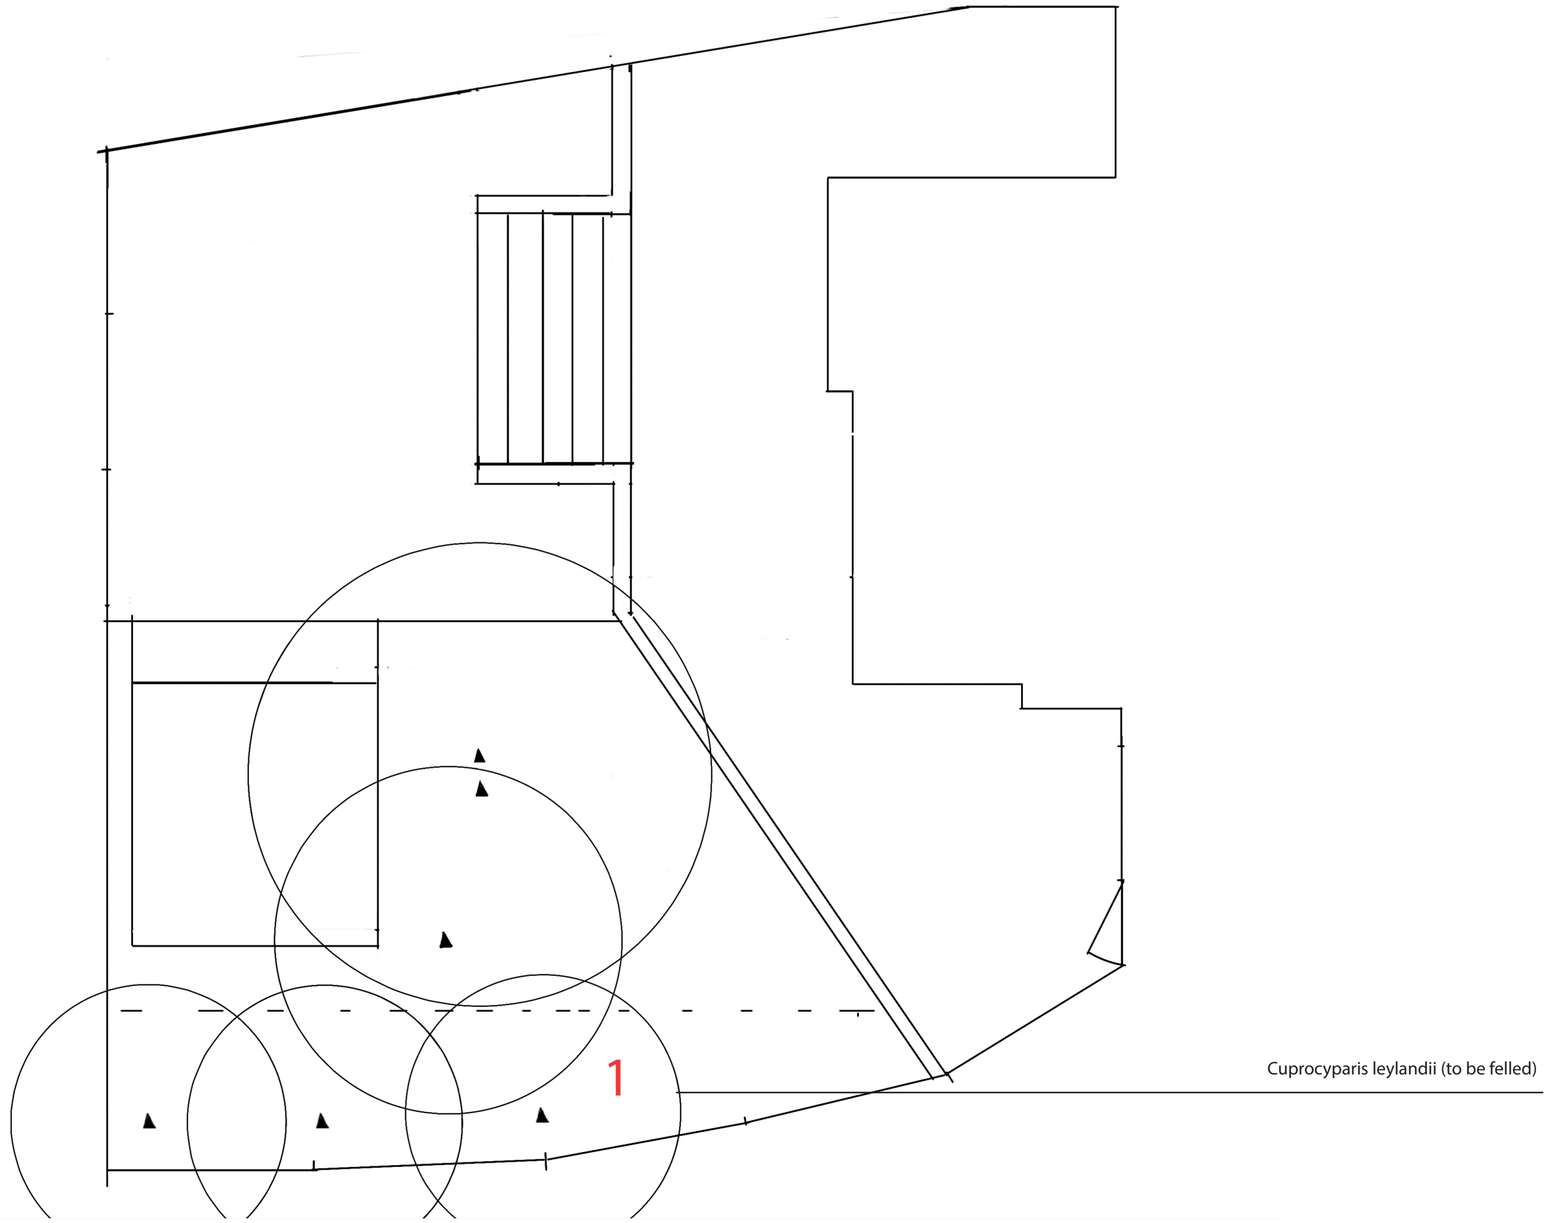
Scale 1:50