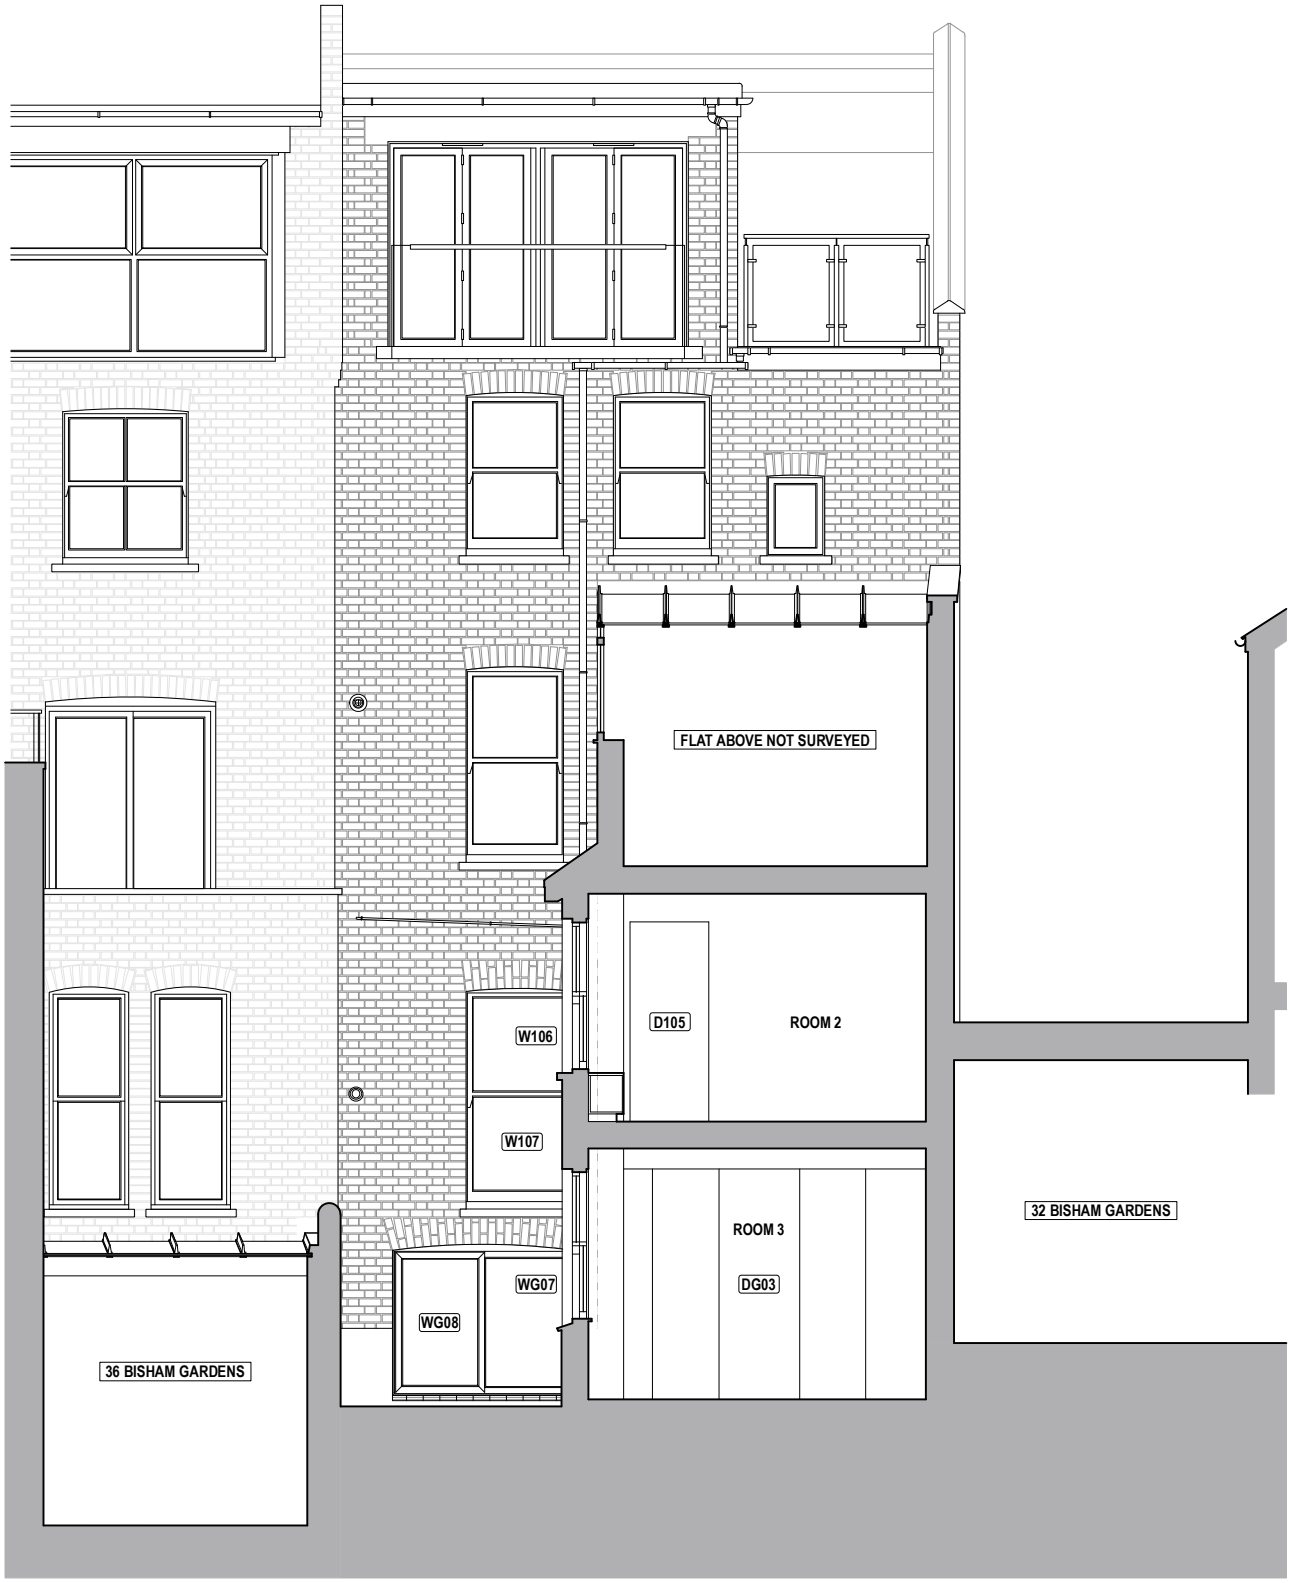

0m 1m 2m 3m 4m 5m

19 BATCLIFFE DRIVE
FAR HEADINGLEY
LEEDS
LS6 3OB
M:07760 254610
E:RUS@RUSSELLHUNTARCHITECTS.CO.UK
RUSSELL HUNT ARCHITECTS

REV	NOTE	DATE	BY

CLIENT: Rose Larter

PROJECT: 34 Bisham Gardens, Highgate Village, London, N6 6DD

TITLE: Existing Cross Secrtion

PROJECT NO	DRAWING NO	SCALE	DATE	STATUS	DRAWN	CHECKED
2207	L(-3)03	1:75@A3	April 2023	Survey	Rus	