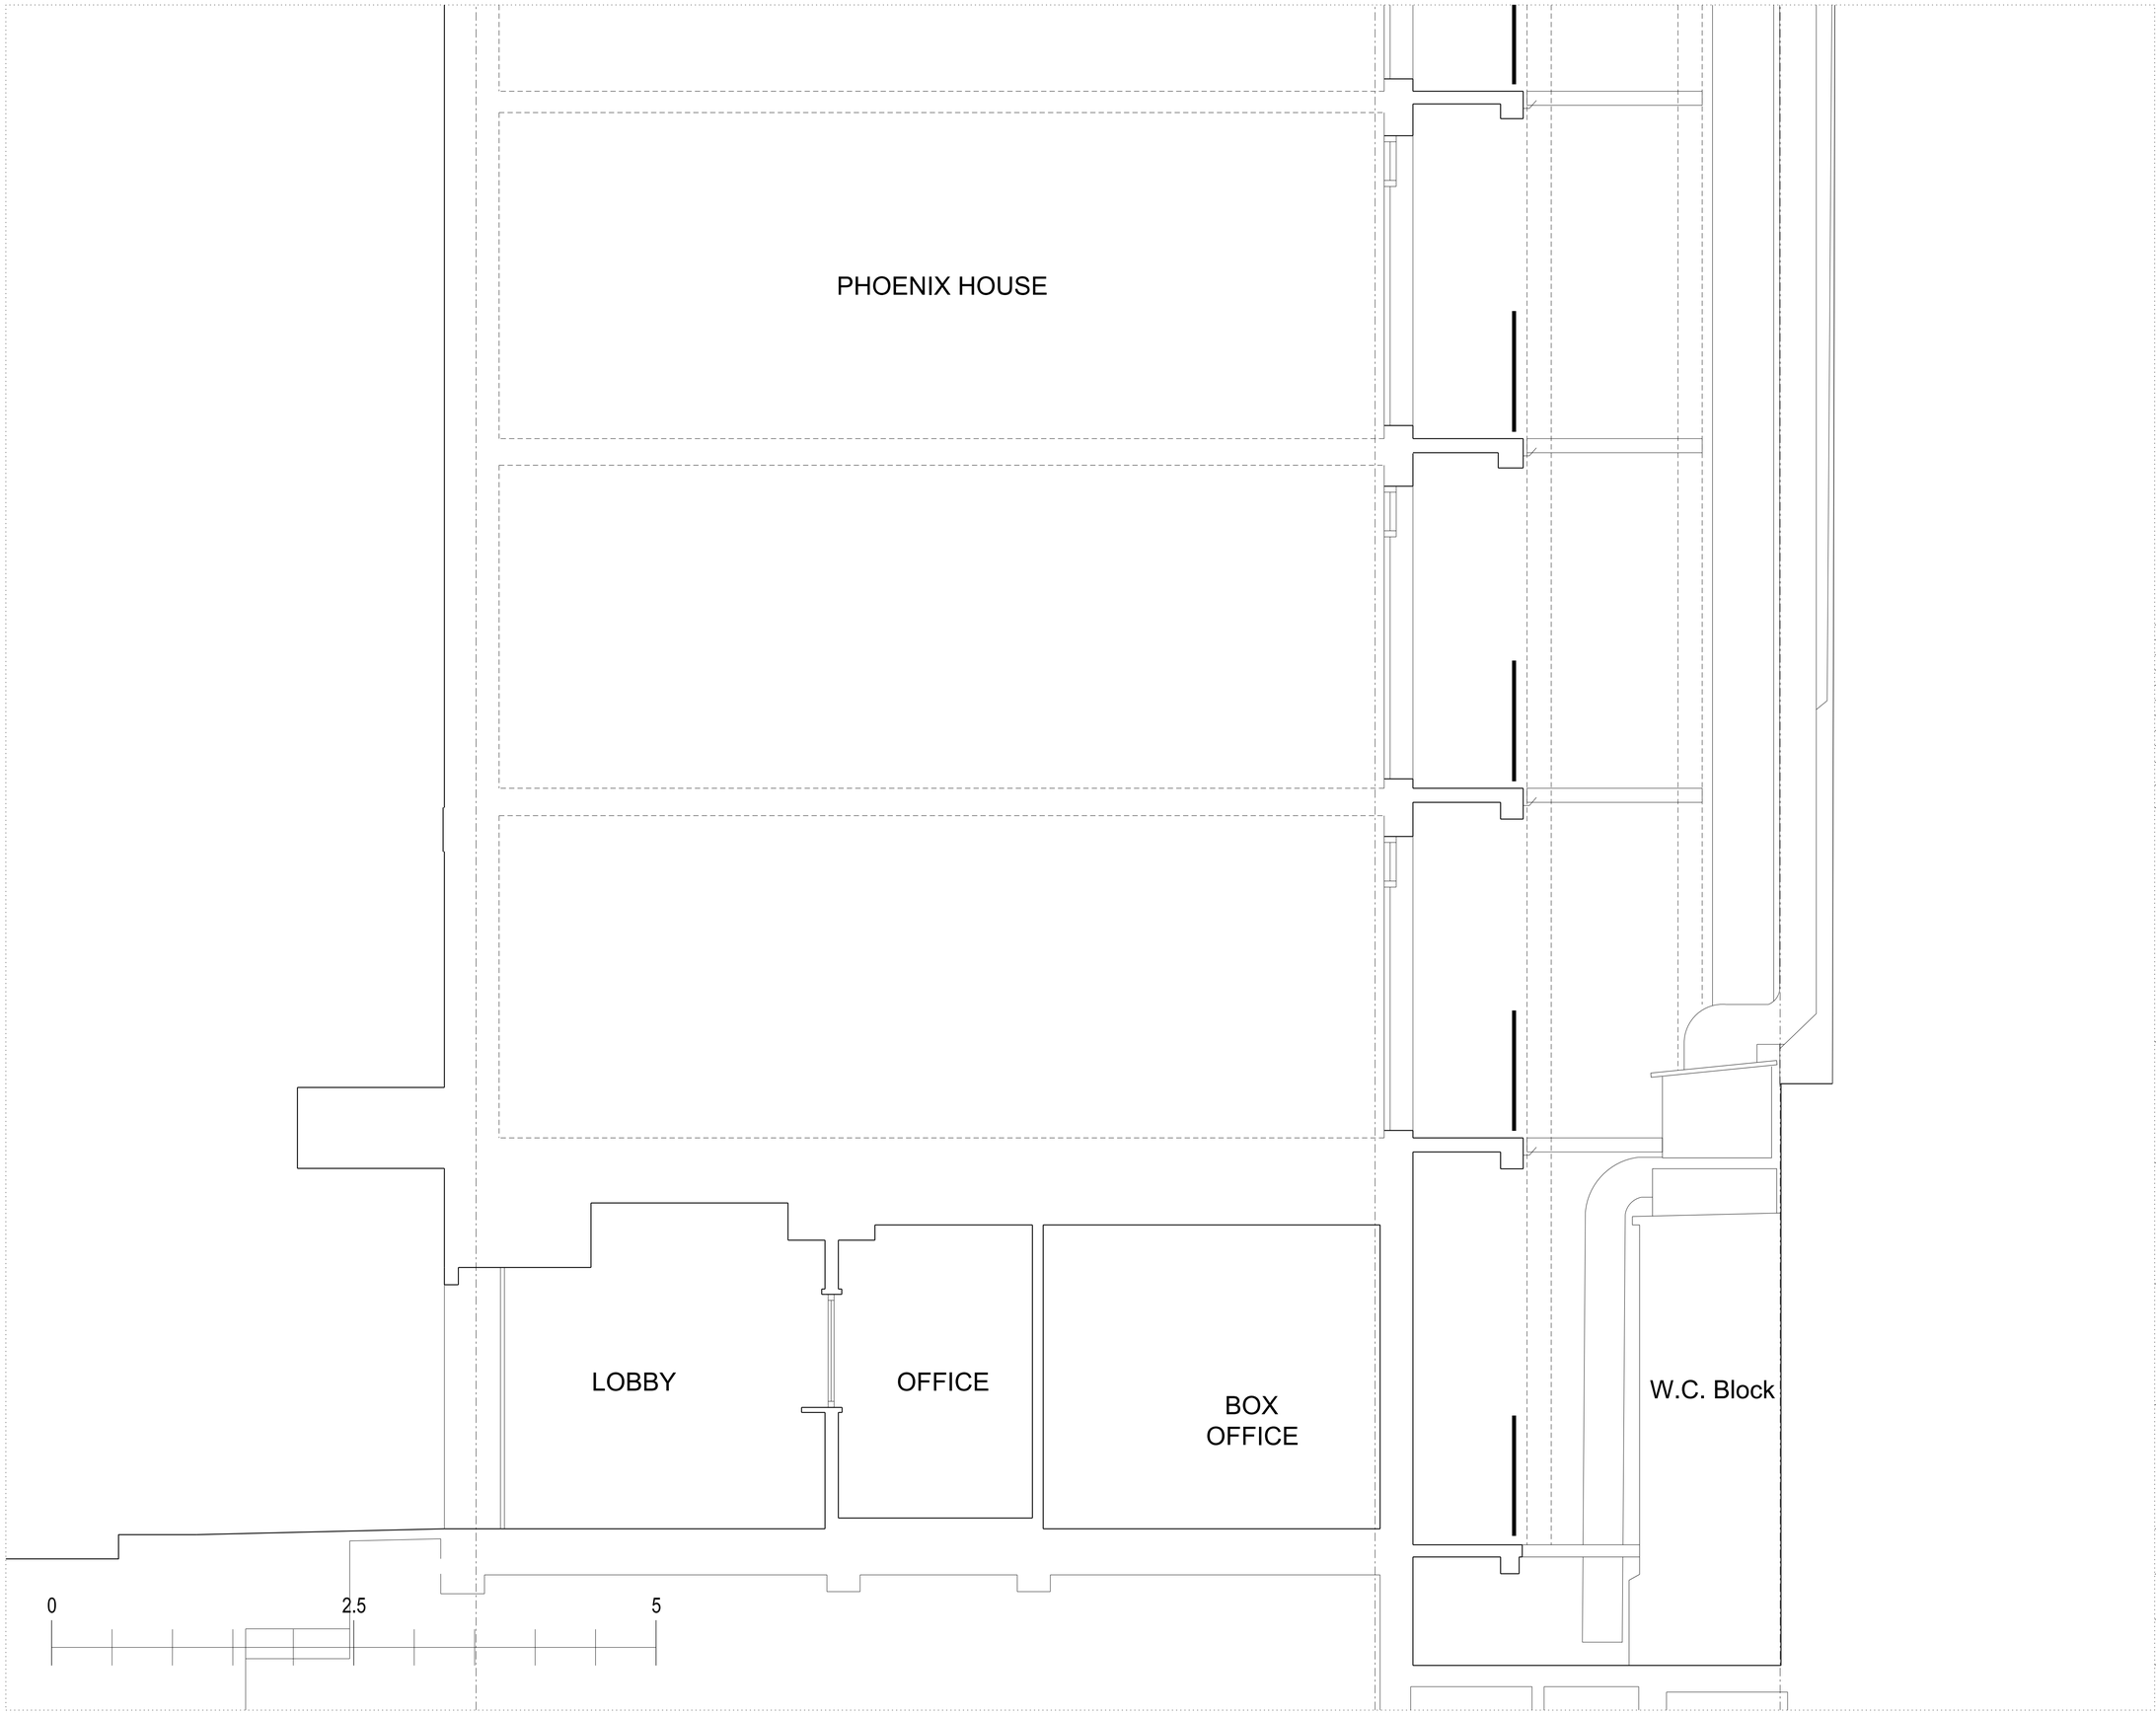

DO NOT SCALE

THE CONTRACTOR IS TO CHECK AND VERIFY ALL BUILDING AND SITE DIMENSIONS, LEVELS AND SEWER INVERT LEVELS AT CONNECTION POINTS BEFORE WORK STARTS.

THIS DRAWING IS TO BE READ AND CHECKED IN CONJUNCTION WITH ENGINEERS AND OTHER SPECIALIST DRAWINGS & SPECIFICATIONS.

THE DRAWING AND THE WORKS DEPICTED ARE THE COPYRIGHT OF PAWLIK+WIEDMER LTD AND MAY NOT BE REPRODUCED EXCEPT BY WRITTEN PERMISSION.

NOTES

TO BE READ IN CONJUNCTION WITH DEMOLITION GA PLANS, SECTIONS, ELEVATIONS, FINISHES PLANS AND HERITAGE STATEMENT. REFER ALSO TO MEP ENGINEERS' STRIP OUT AND BUILDERSWORK INFORMATION AND LIGHTING LAYOUTS .

Rev	Date	Reason For Issue	Chk
-	-	-	-
-	-	-	-

Key Plan

pawlik + wiedmer

8-12 Creekside
London
SE8 3DX
london@pawlikwiedmer.com
Registered In England & Wales No: 8155464
Registered Office: 27 Mortimer Street, W1T 3BL, UK

Client
Phoenix Theatre
Charing Cross Road
Ambassador Theatre Group

Project
Project Ash
Phoenix Theatre
Charing Cross Road
-

Title
Section BB
Through Light well
and Area
Existing

Status
PLANNING

Project Number	Date	Checked By
559	Mar 23	-
Revision	Scale @ ISO A1	Approved By
-	1:25@A1	-

Drawing Number
559-PWL-ZZ-ZZ-DR-A-00_201