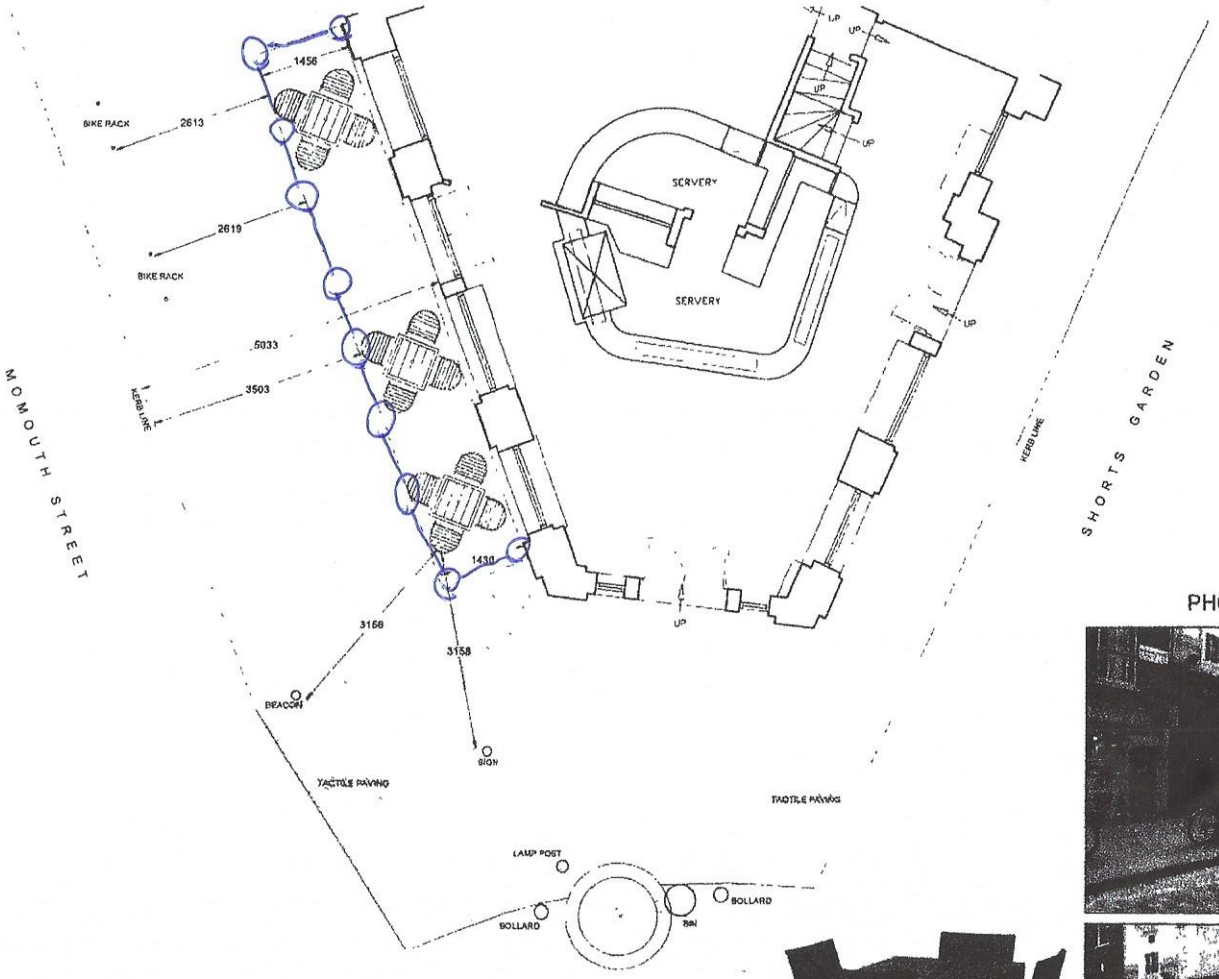

LAYOUT PLAN
(Scale 1:50)

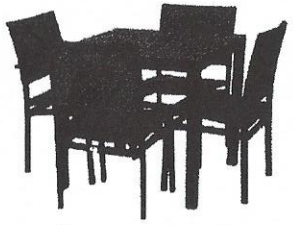

FURNITURE STYLE

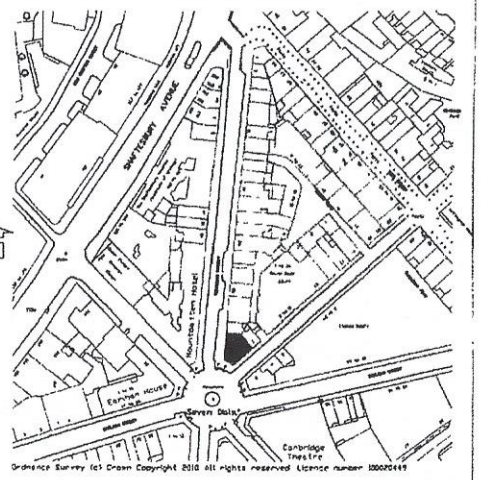

SITE LOCATION PLAN
(Scale 1:1250)

PHOTOGRAPHS

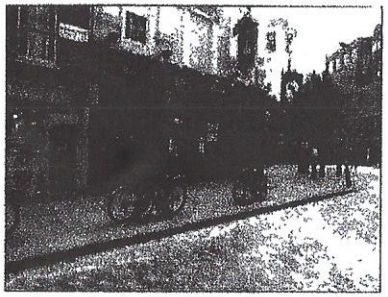

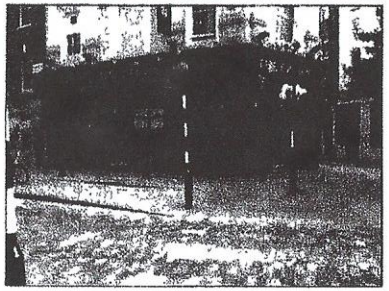

C	Barriers removed	GT	18 07 16
B	Barriers moved	GT	30 06 16
A	Furniture style change	GT	10 03 15

PembrookDesign

Summit House, Horsecroft Road, The Pinnacles, Harlow, Essex CM19 5BN
Tel 01279 433655 Fax 01279 433690
E-Mail pembrook@pembrook.co.uk
Website www.pembrook.co.uk

Client:

Project:

The CROWN
43 Monmouth Street, London. WC2H 9DD

Drawing Title:

External barriers to pavement area

Drawing No: 2454-13-01
Scale: 1:50@A2
Date: October 2013
Drawn By: G.Thornton

Revision. ABC

Drawing not to be scaled. Dimensions indicated must be checked on site before manufacture by contractor
Any discrepancy should be reported immediately