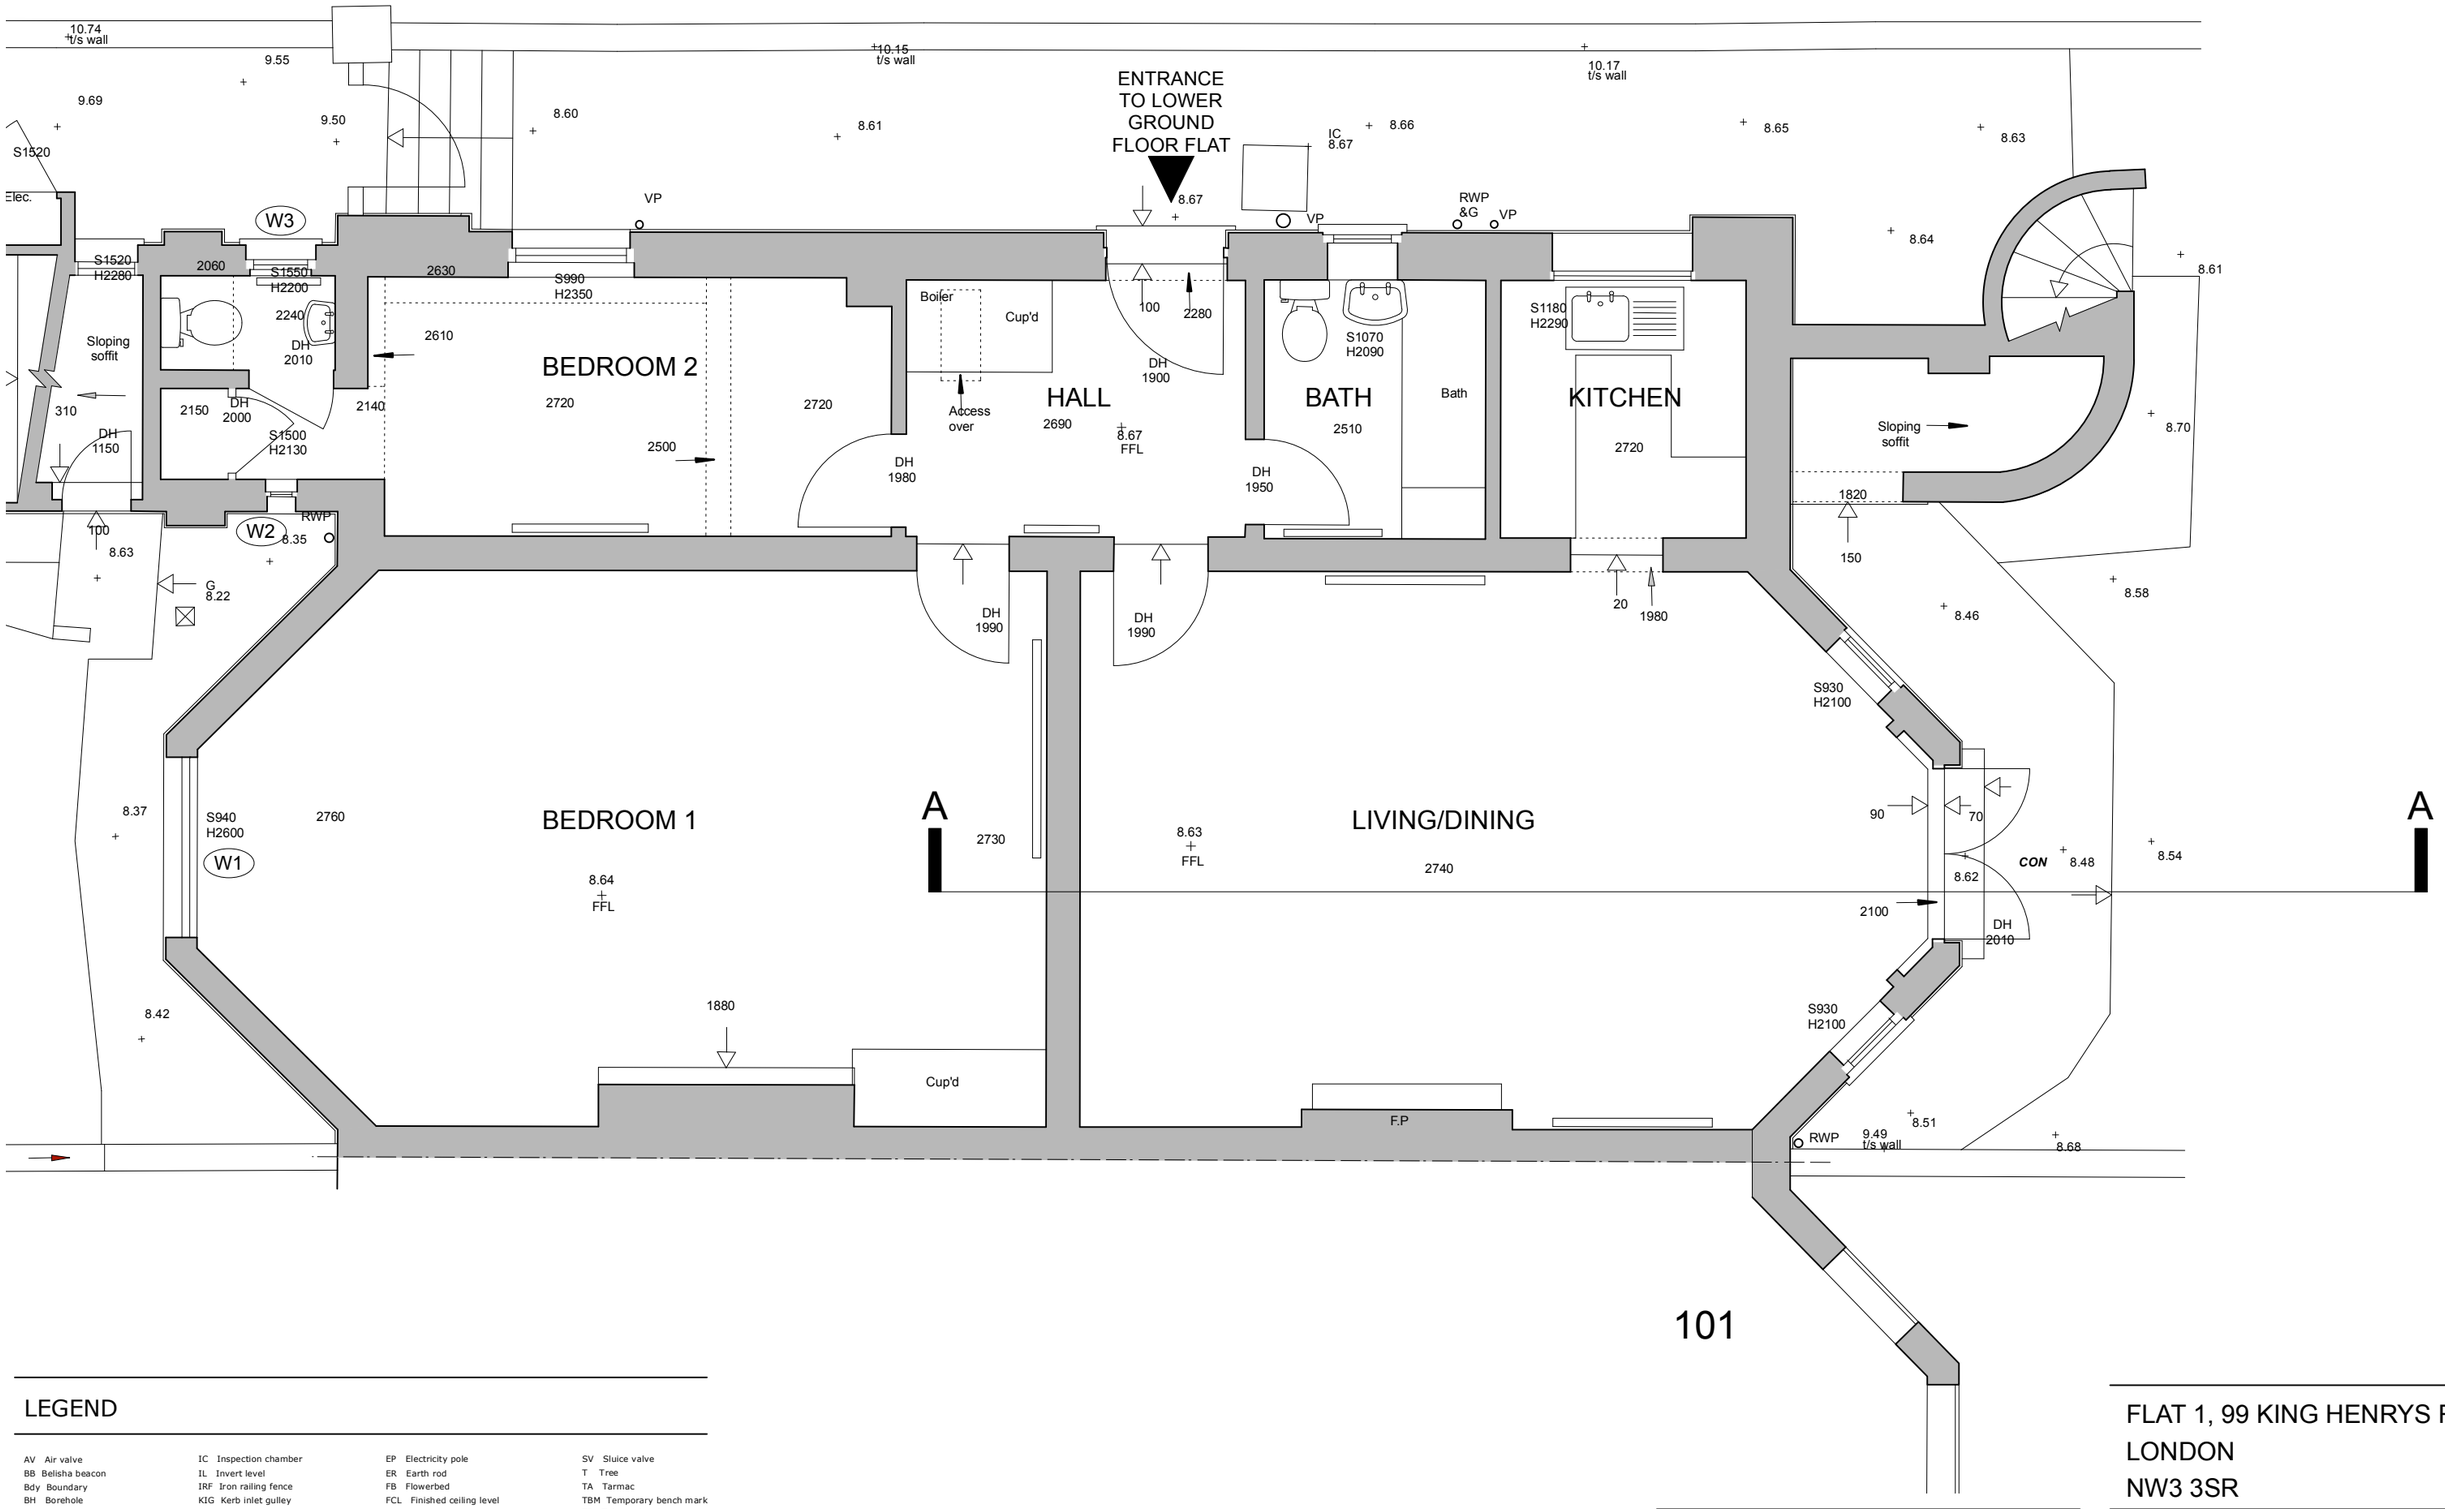

101

LEGEND

AV Air valve
BB Belisha beacon
Bdy Boundary
BH Borehole
BL Bed level
BO Bollard
BPV Brick paviors
BS Bus stop
BT British Telecom Cover
BWF Barbed wire fence
CATV Cable television cover
CBF Close boarded fence
CL Cover level
CLF Chain link fence
CO Crossover
CON Concrete
Corr Corrugated
CP Concrete post
CPF Chestnut paling fence
CPS Concrete paving slabs
DC Drainage channel
ELMH Electricity manhole
IC Inspection chamber
IL Invert level
IRF Iron railing fence
KIG Kerb inlet gulley
LP Lamp post
MH Manhole
MP Metal post
OBF Open boarded fence
OF Outfall
OSBM Ordnance Survey bench mark
PM Parking meter
POMH Post Office manhole
PS Pub sign
PWF Post and wire fence
RG Road gulley
RP Rodding point
RS Road sign
RTW Retaining wall
SP Signpost
SPS Stone paving slabs
STP Standpipe
STN Survey station
EP Electricity pole
ER Earth rod
FB Flowerbed
FCL Finished ceiling level
FFL Finished floor level
FH Fire hydrant
FHMk Fire hydrant marker
FS Flagstaff
G Gulley
GR Grass
GRV Gravel
GV Gas valve
H High
H.L. High level
Bush
Decidous tree spread
Double gate
Electricity pylon
Gate
Letter box
SV Sluice valve
T Tree
TA Tarmac
TBM Temporary bench mark
TP Telegraph pole
TL Traffic light
t/s Top side
UTL Unable to lift
VP Vent pipe
WL Water level
WM Water meter
WMF Wire mesh fence
WP Wooden post
WV Water valve
Pine tree spread
Road sign
Service box
Telephone call box
Trial pit
Waste bin

scale bar - metric - 1:50@A3

0 1 2 3 4 5m

scale bar - imperial - 1:50@A3

0 3ft 6ft 9ft 12ft 15ft

NE E SE S SW W NW N

TWICKENHAM SURVEYS
LAND AND BUILDING SURVEYORS
CENTRAL HOUSE
124 HIGH STREET
HAMPTON HILL
MIDDLESEX TW12 1NS
Tel-020 8614 4480
mail@twickenhamsurveys.co.uk
www.twickenhamsurveys.co.uk

©2022 Twickenham Surveys Ltd

FLAT 1, 99 KING HENRYS ROAD
LONDON
NW3 3SR

Existing Lower Ground Plan

Drawing No. : 1133-S02

Scale : 1:50@A3
Date : OCT 2022
Drawn by : JWHD
Checked by : SC