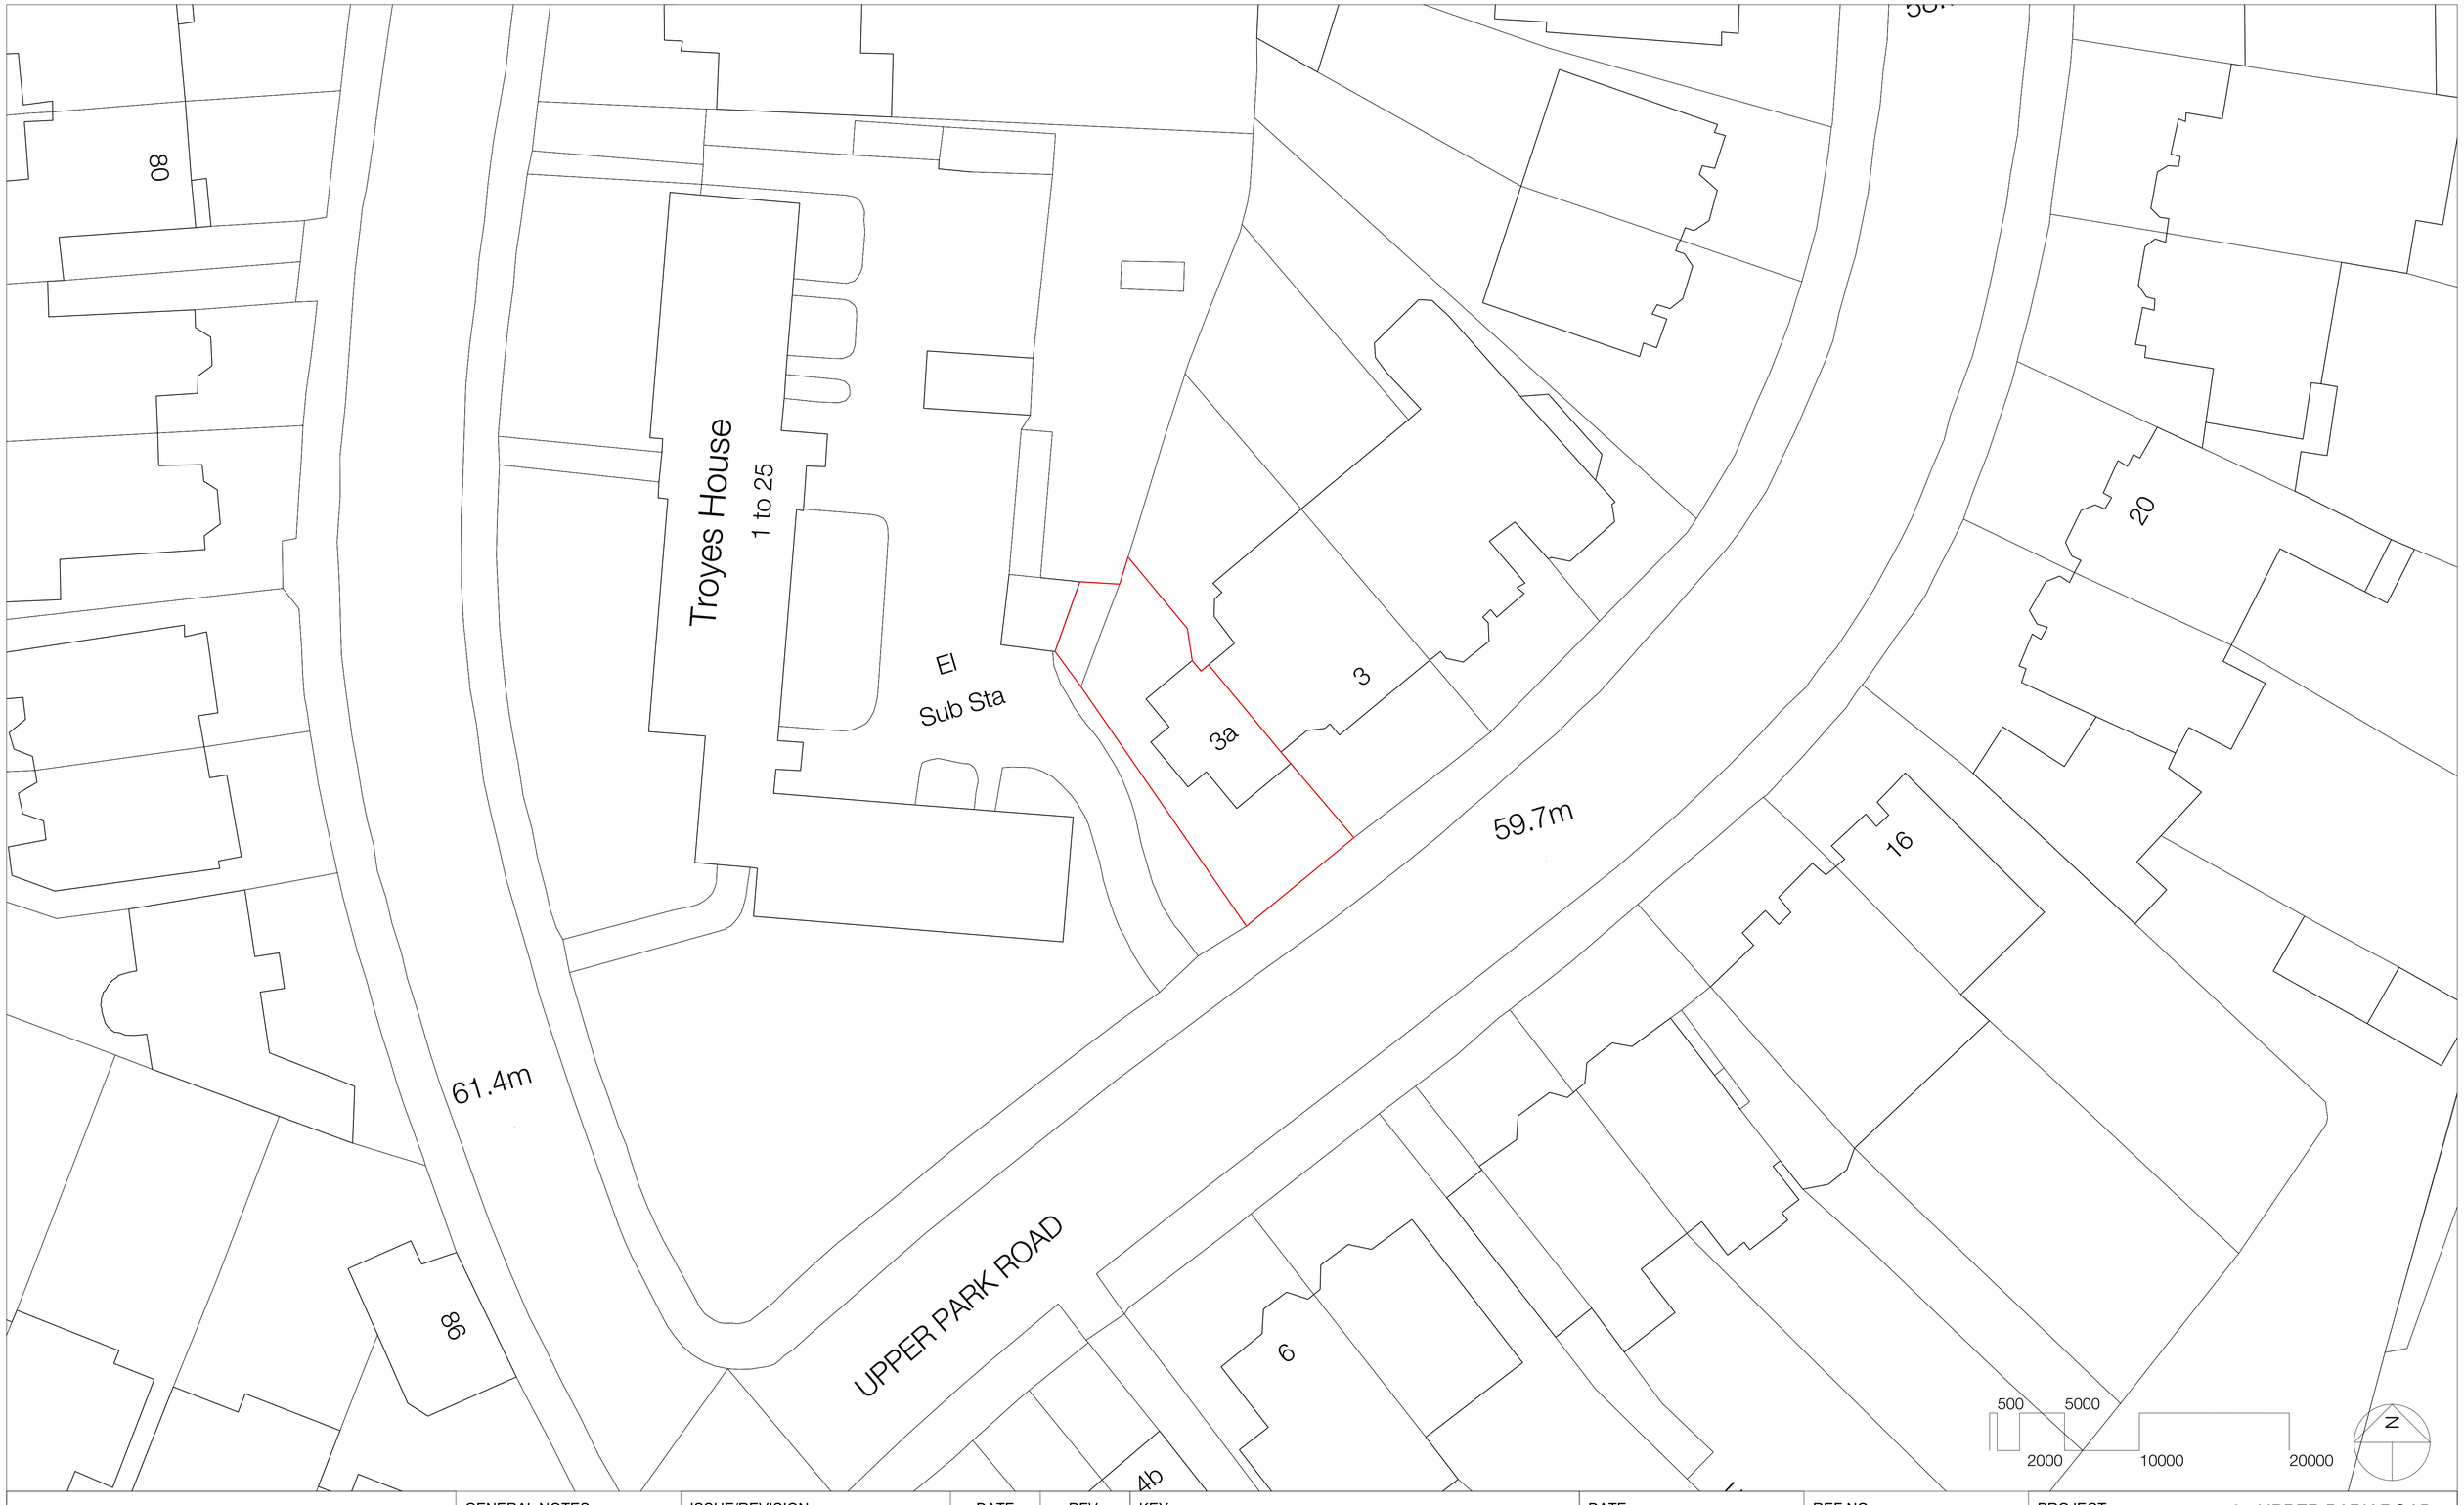

Studio McW
Architecture + Design

32 Blackfriars Road
Working From_Southwark
London, SE1 8PB

@studiomcw
E _ info@studiomcw.co.uk
W _ studiomcw.co.uk

GENERAL NOTES

The drawing remains copyright to Studio McW Limited and may not be reproduced or copied without consent in writing _ no implied licence exists

Do not scale from drawings _ use figured dimensions only

Any discrepancies between site and drawings to be reported to the architect immediately _ All dimensions to be checked on site by the main contractor and such dimensions to be their responsibility

Read in conjunction with all relevant structural and mechanical and electrical engineers drawings

All works carried out must comply with relevant Bristish Standards and Building Regulation requirements

ISSUE/REVISION	DATE	REV.
XX.XX.XX	XX.XX.XX	X

Drawings based on survey by _ Bridport MBS

KEY

DATE
16.06 _ 2023

STATUS
PLANNING

REF NO.
23 _ 16

SCALE
1:200 @ A1

DRAWN
McW

CHECKED
McW

PROJECT
3a UPPER PARK ROAD
LONDON _ NW3 2UN

DRAWING
PROPOSED _ BLOCK PLAN

DRAWING NO.
004

REVISION
P1