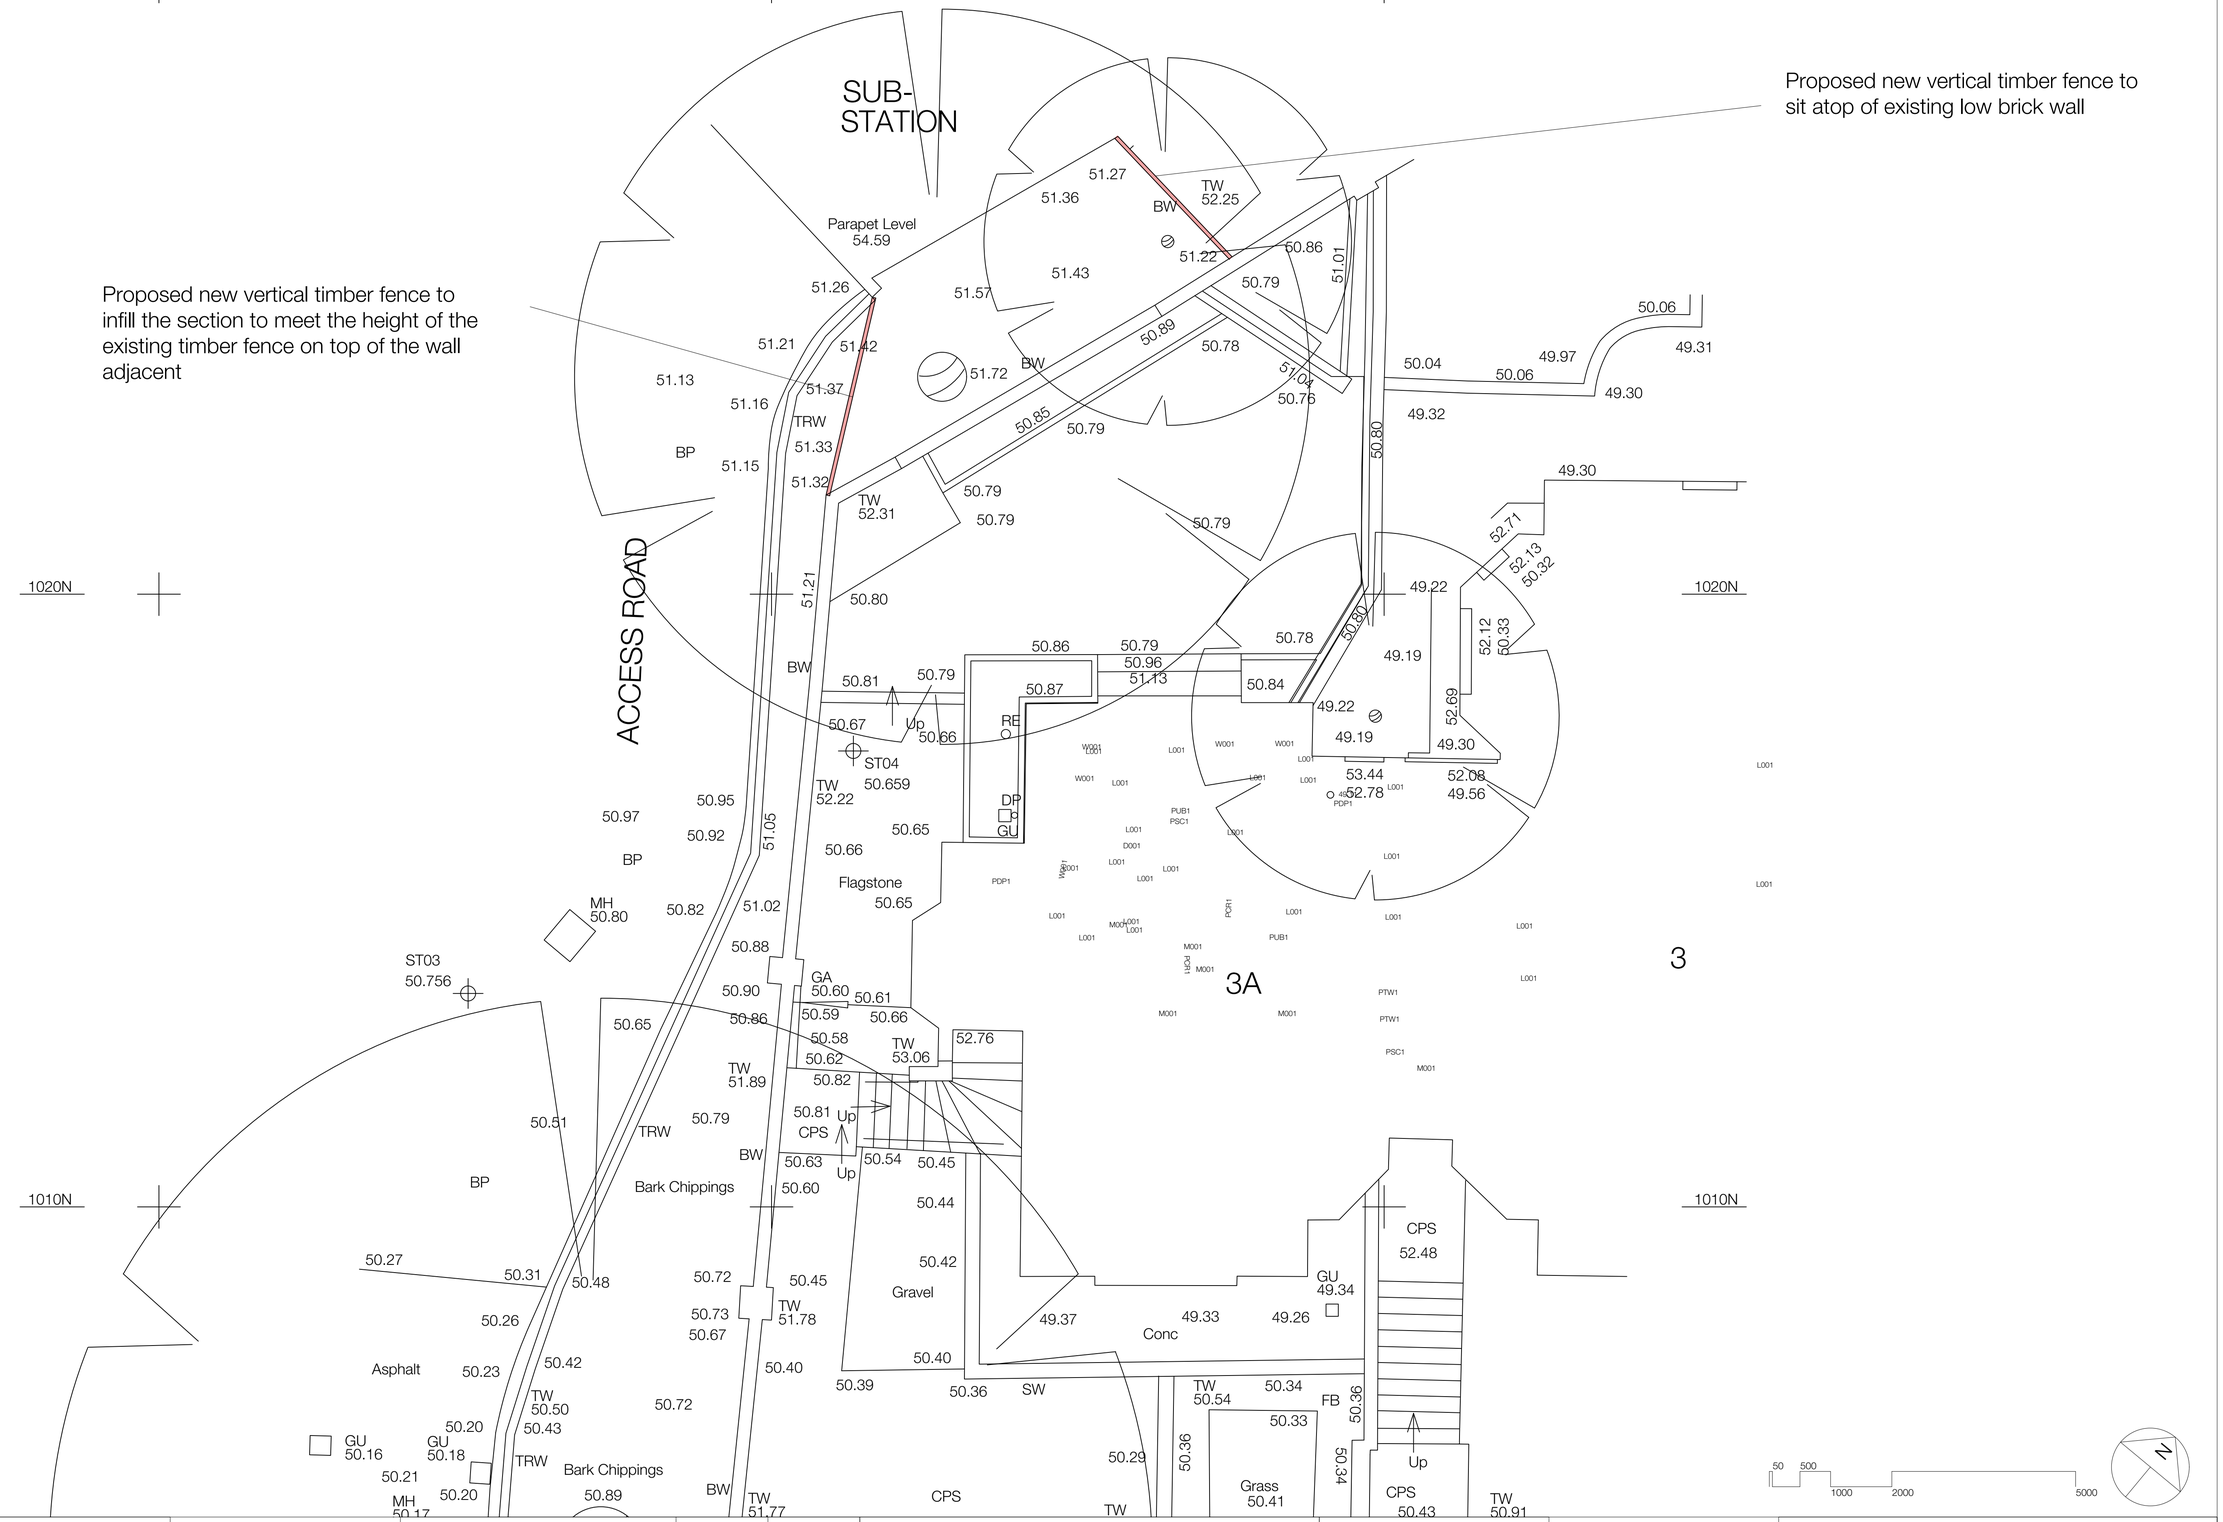

Studio McW
Architecture + Design

32 Blackfriars Road
Working From_Southwark
London, SE1 8PB

@studiomcw E _ info@studiomcw.co.uk W _ studiomcw.co.uk

GENERAL NOTES

The drawing remains copyright to Studio McW Limited and may not be reproduced or copied without consent in writing _ no implied licence exists

Do not scale from drawings _ use figured dimensions only

Any discrepancies between site and drawings to be reported to the architect immediately _ All dimensions to be checked on site by the main contractor and such dimensions to be their responsibility

Read in conjunction with all relevant structural and mechanical and electrical engineers drawings

All works carried out must comply with relevant Bristish Standards and Building Regulation requirements

ISSUE/REVISION	DATE	REV.
XX.XX.XX	XX.XX.XX	X

Drawings based on survey by _ Bridport MBS

KEY

- Existing
- Demolition
- Proposed
- Replacement

DATE	29.06 _ 2023
STATUS	PLANNING
REF NO.	22 _ 20
SCALE	1:25 @ A1 / 1:50 @ A3
DRAWN	
CHECKED	GW
PROJECT	3a UPPER PARK ROAD LONDON _ NW3 2UN
DRAWING	PROPOSED GROUND PLAN
DRAWING NO.	300
REVISION	P1