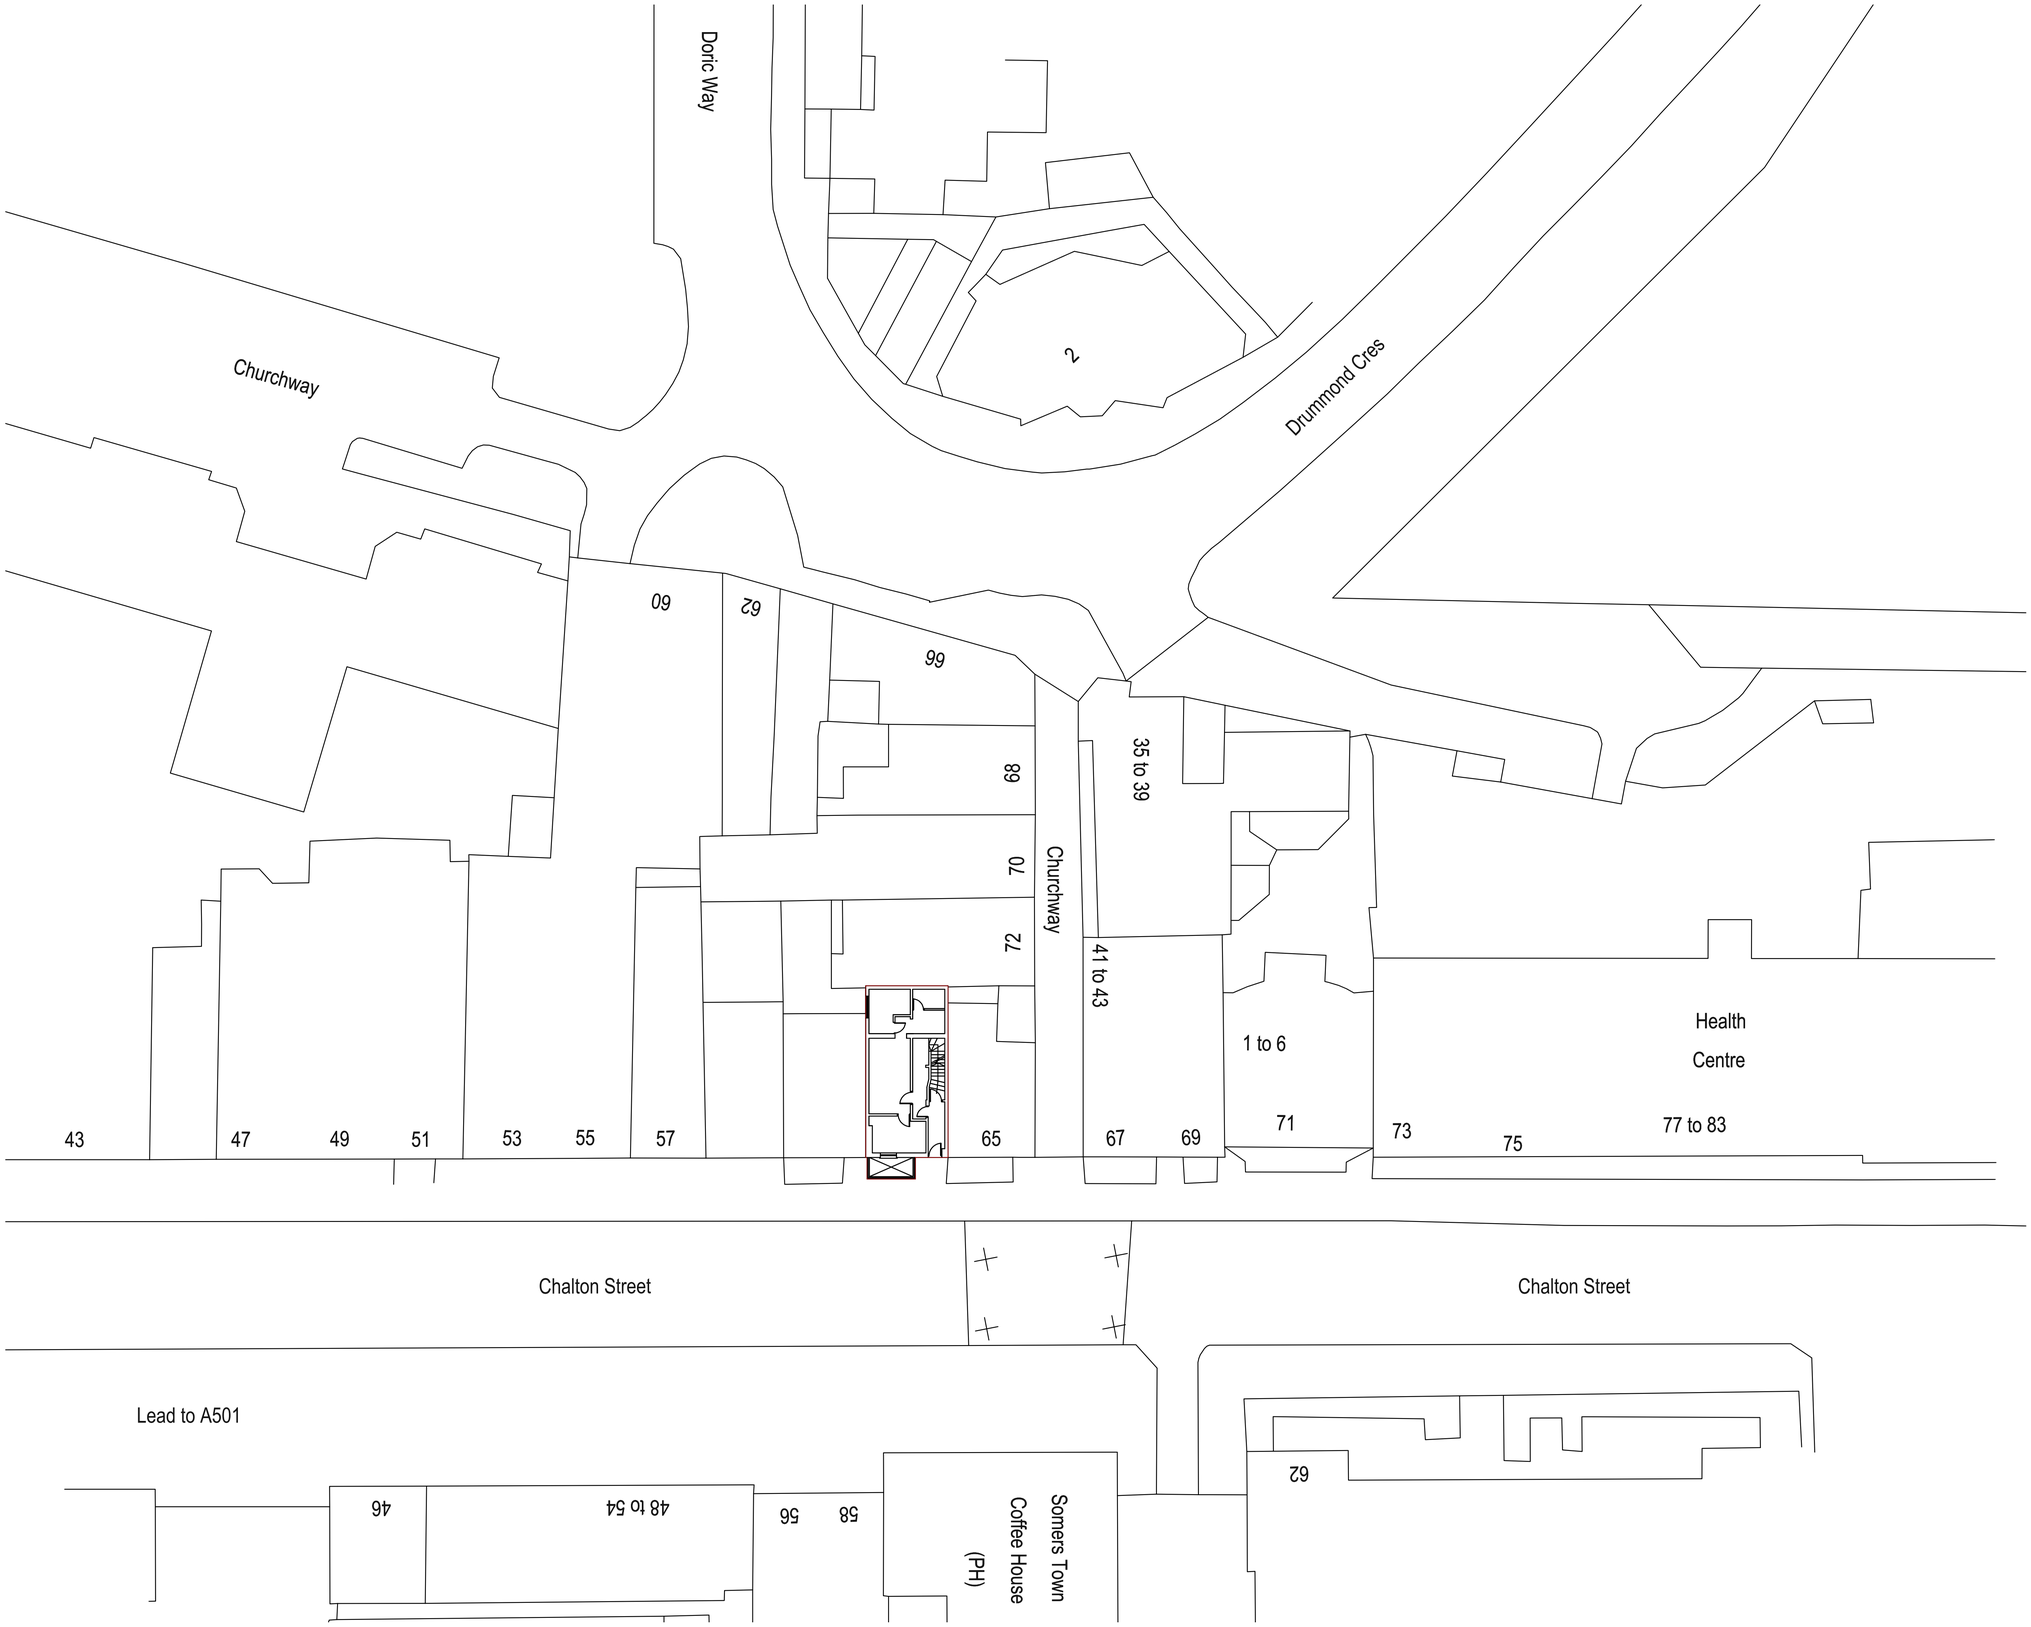

SITE LOCATION PLAN
Scale 1:200

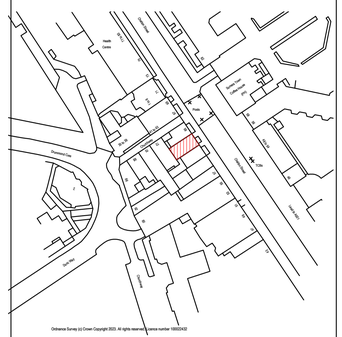

N
LOCATION PLAN
Scale 1:1250

0 10 20 30 40 50m
scale 1:1250

Metres
1:50
scale 1:200

Kappa Planning Ltd
46-48 Ennersdale Road, London,
SE13 6JB
tel: 02080041662
www.kappa-planning.co.uk

CLIENT
LHSA K CROSS LTD

PROJECT
63 Chalton Street, Kings Cross, London, NW1 1 HY

JOB TITLE
LOFT CONVERSION TO ENLARGE FLAT N0 2

DRAWING
LOCATION PLAN AND SITE LOCATION PLAN

DRAWN BY	CHECKED BY
BEGA/LS	GP

REVISION

DATE	SCALE
29.06.23	1:1250-1:200@A1

RELEASE	PROJECT No	DRAWING No
01	771	01