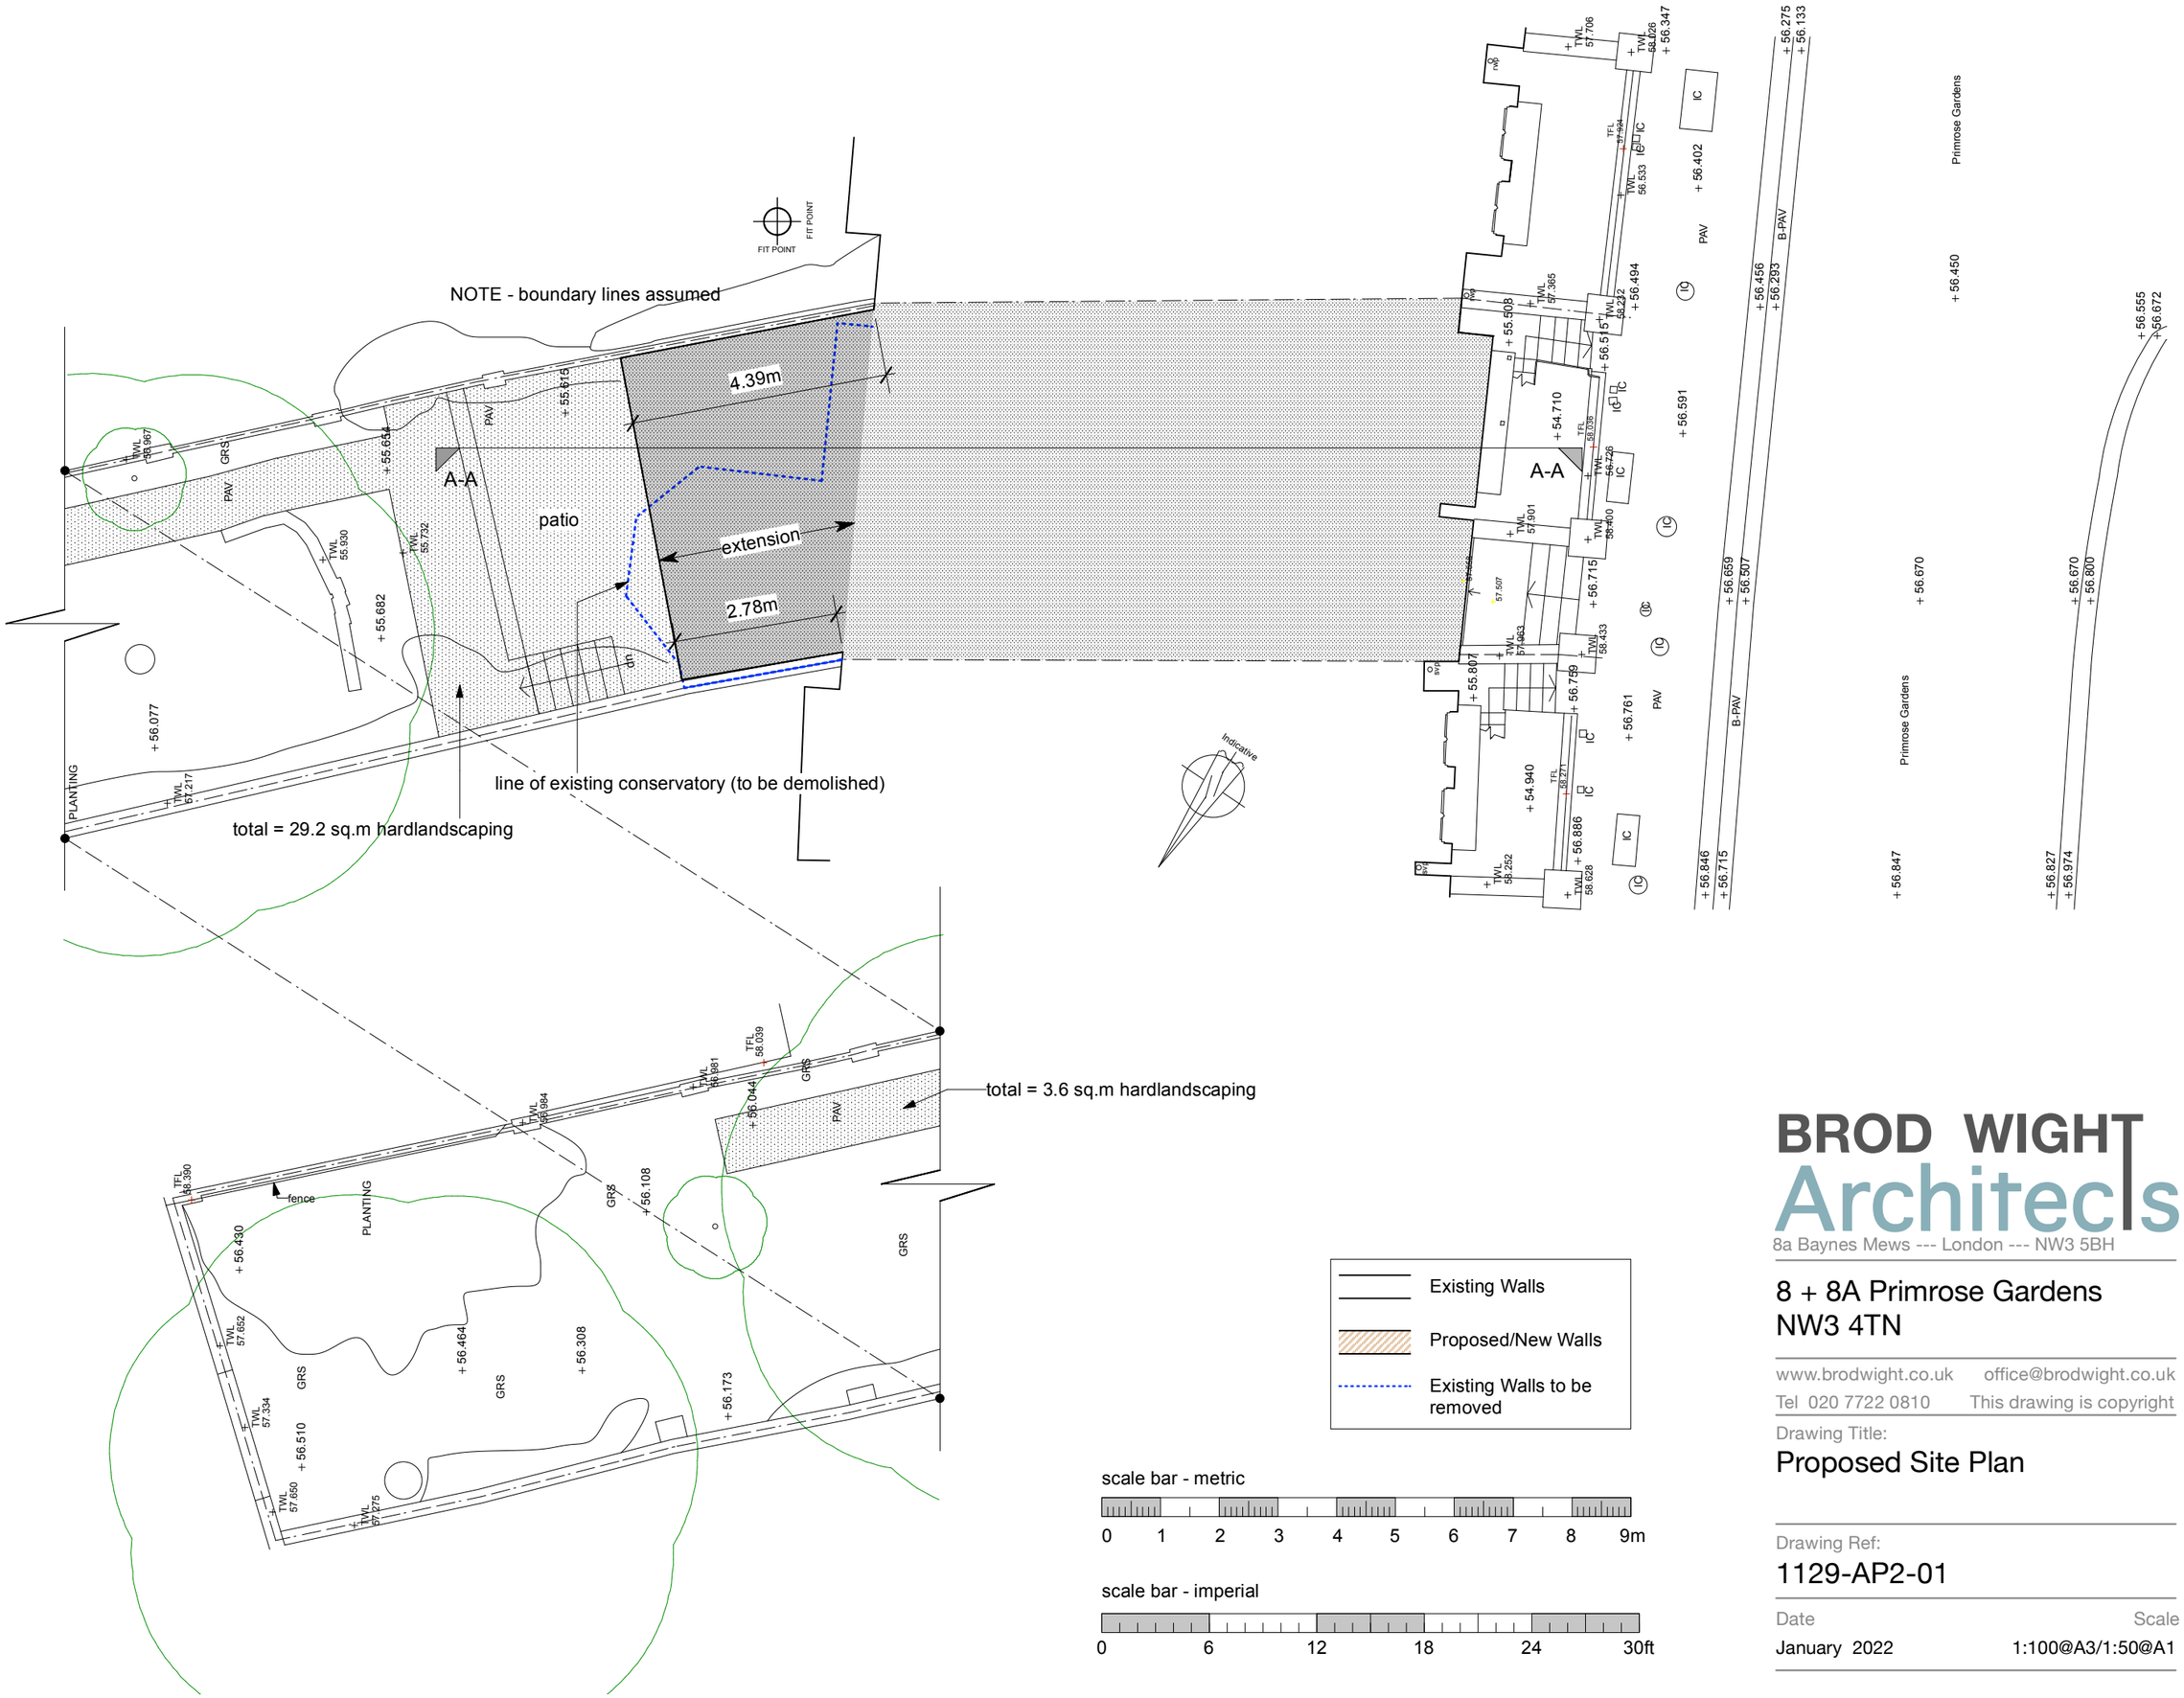

BROD WIGHT Architects

8a Baynes Mews --- London --- NW3 5BH

8 + 8A Primrose Gardens
NW3 4TN

www.brodwight.co.uk office@brodwight.co.uk
Tel 020 7722 0810 This drawing is copyright

Drawing Title:
Proposed Site Plan

Drawing Ref:
1129-AP2-01

Date
January 2022

Scale
1:100@A3/1:50@A1