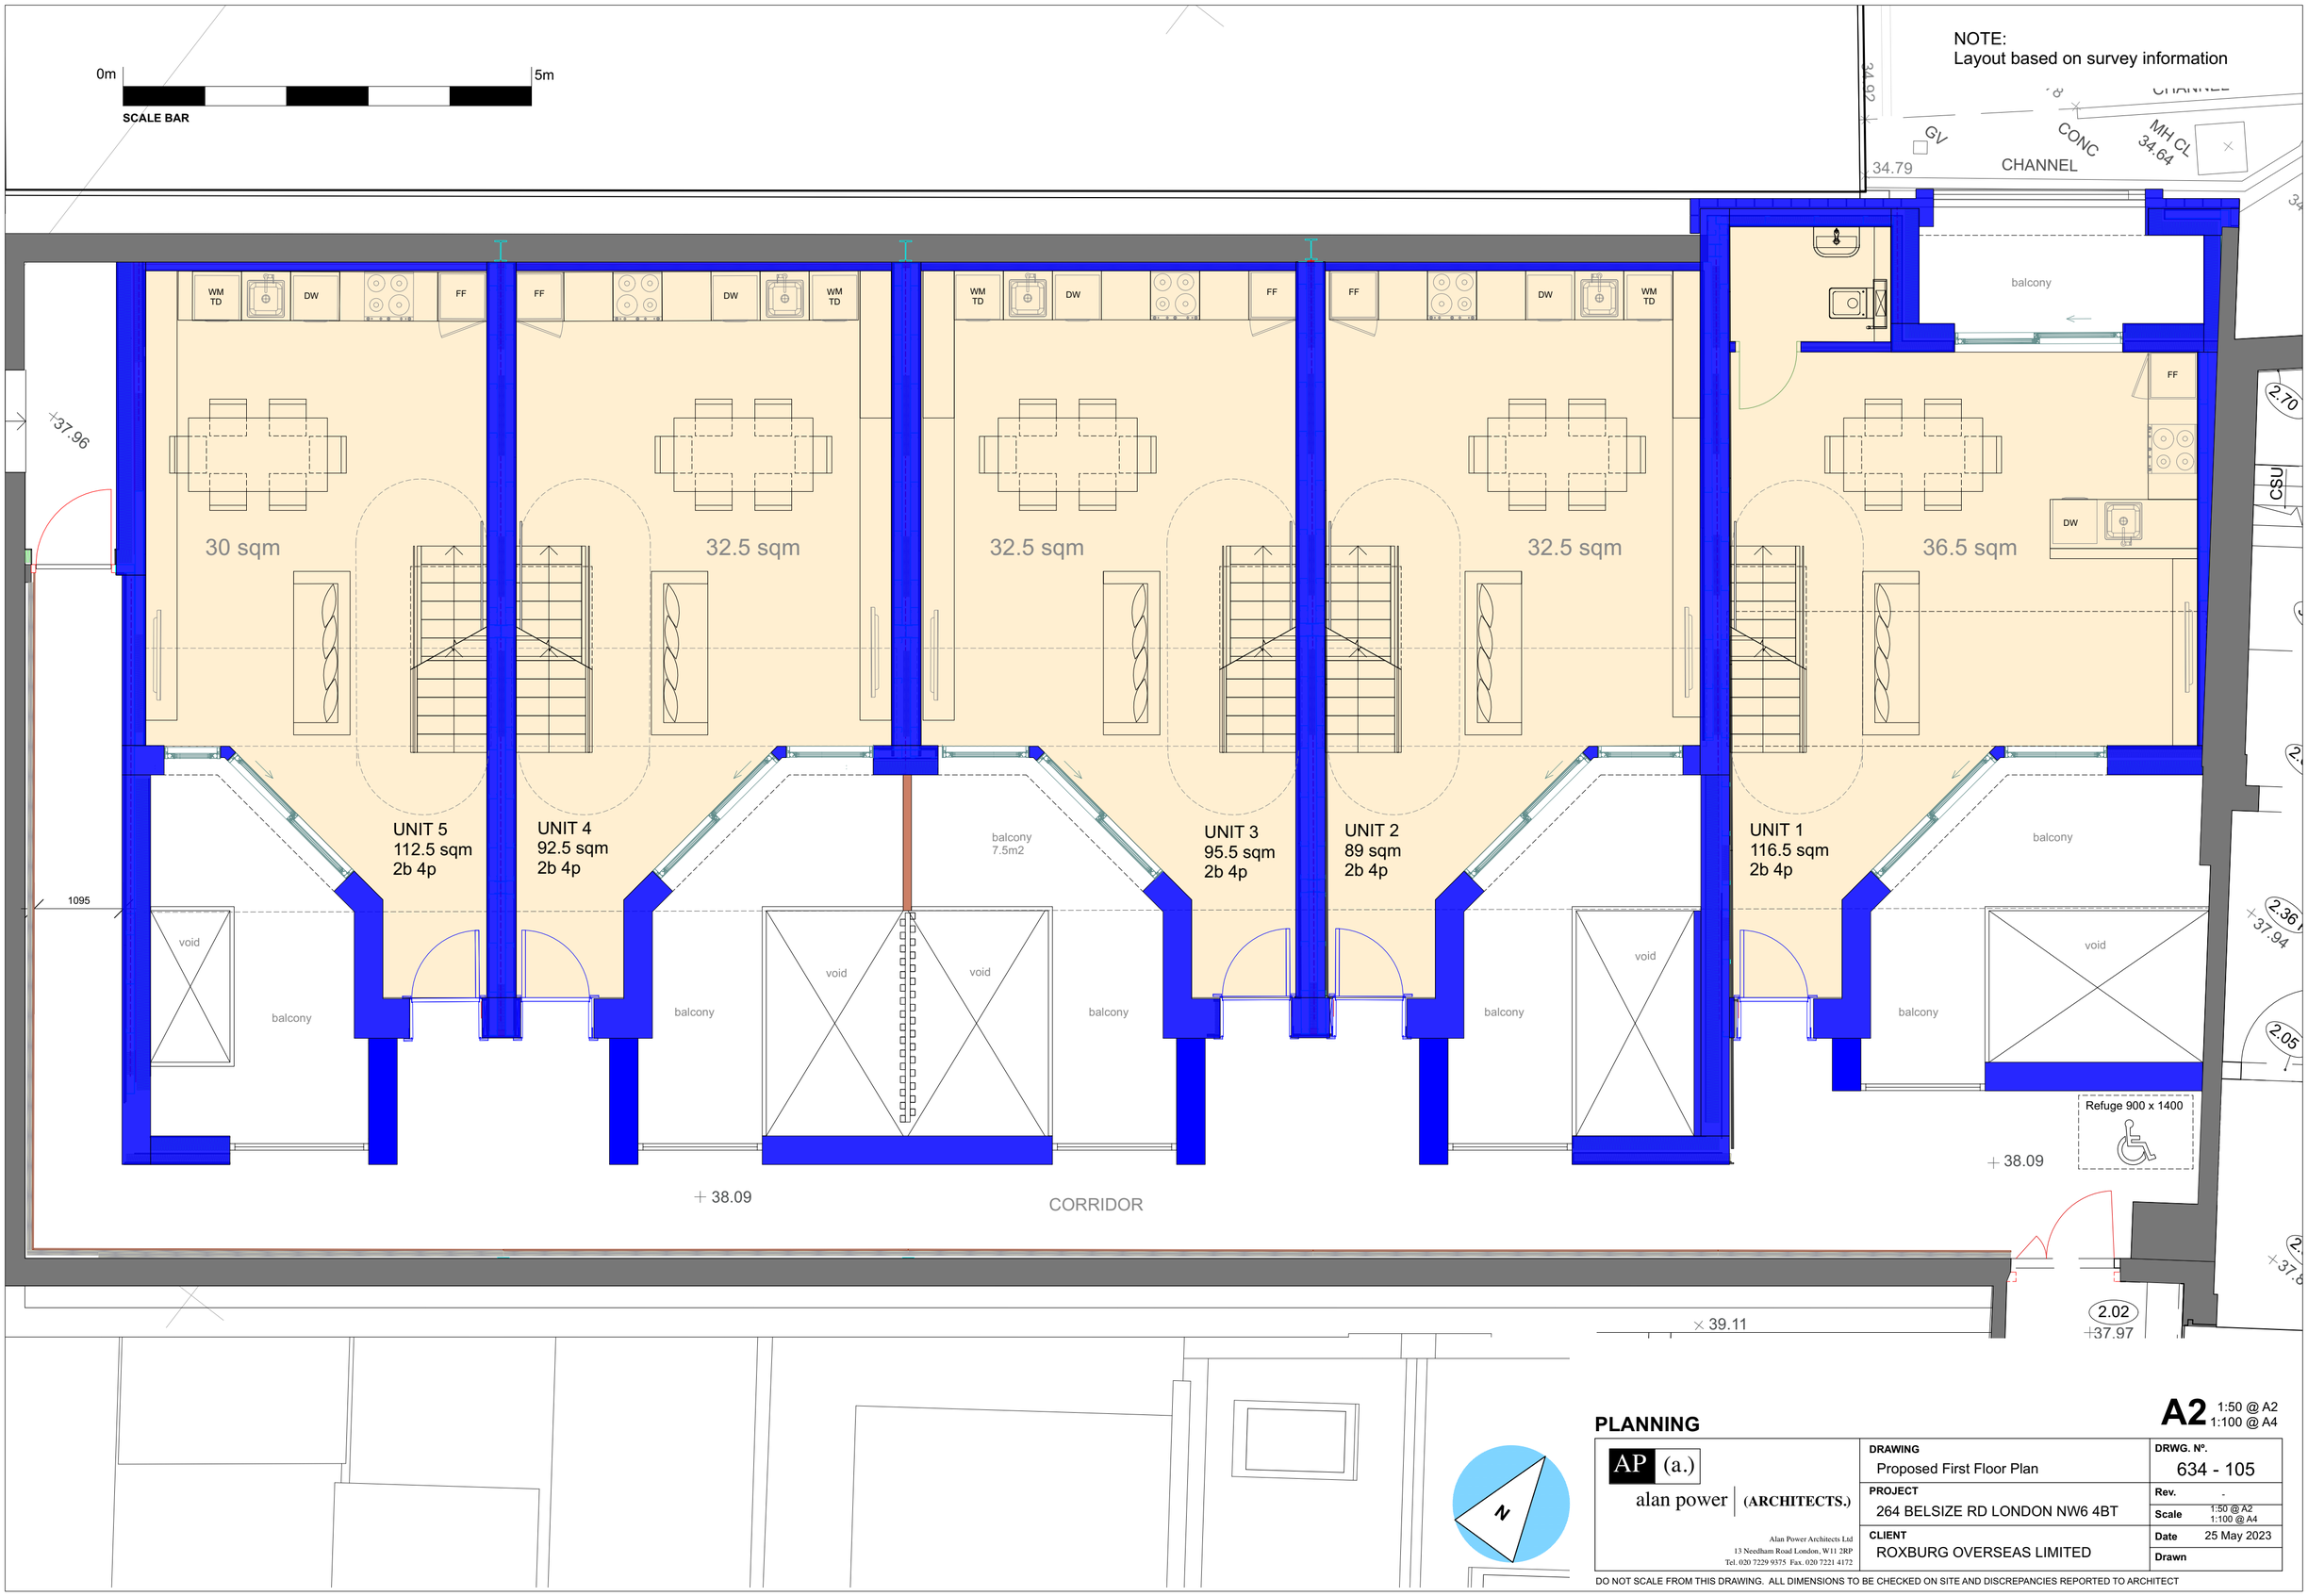

PLANNING

A2 1:50 @ A2 1:100 @ A4

AP (a.)
alan power | (ARCHITECTS.)

Alan Power Architects Ltd
13 Needham Road London, W11 2RP
Tel. 020 7229 9375 Fax. 020 7221 4172

DRAWING	Proposed First Floor Plan
PROJECT	264 BELSIZE RD LONDON NW6 4BT
CLIENT	ROXBURG OVERSEAS LIMITED
DRWG. Nº.	634 - 105
Rev.	-
Scale	1:50 @ A2 1:100 @ A4
Date	25 May 2023
Drawn	

DO NOT SCALE FROM THIS DRAWING. ALL DIMENSIONS TO BE CHECKED ON SITE AND DISCREPANCIES REPORTED TO ARCHITECT