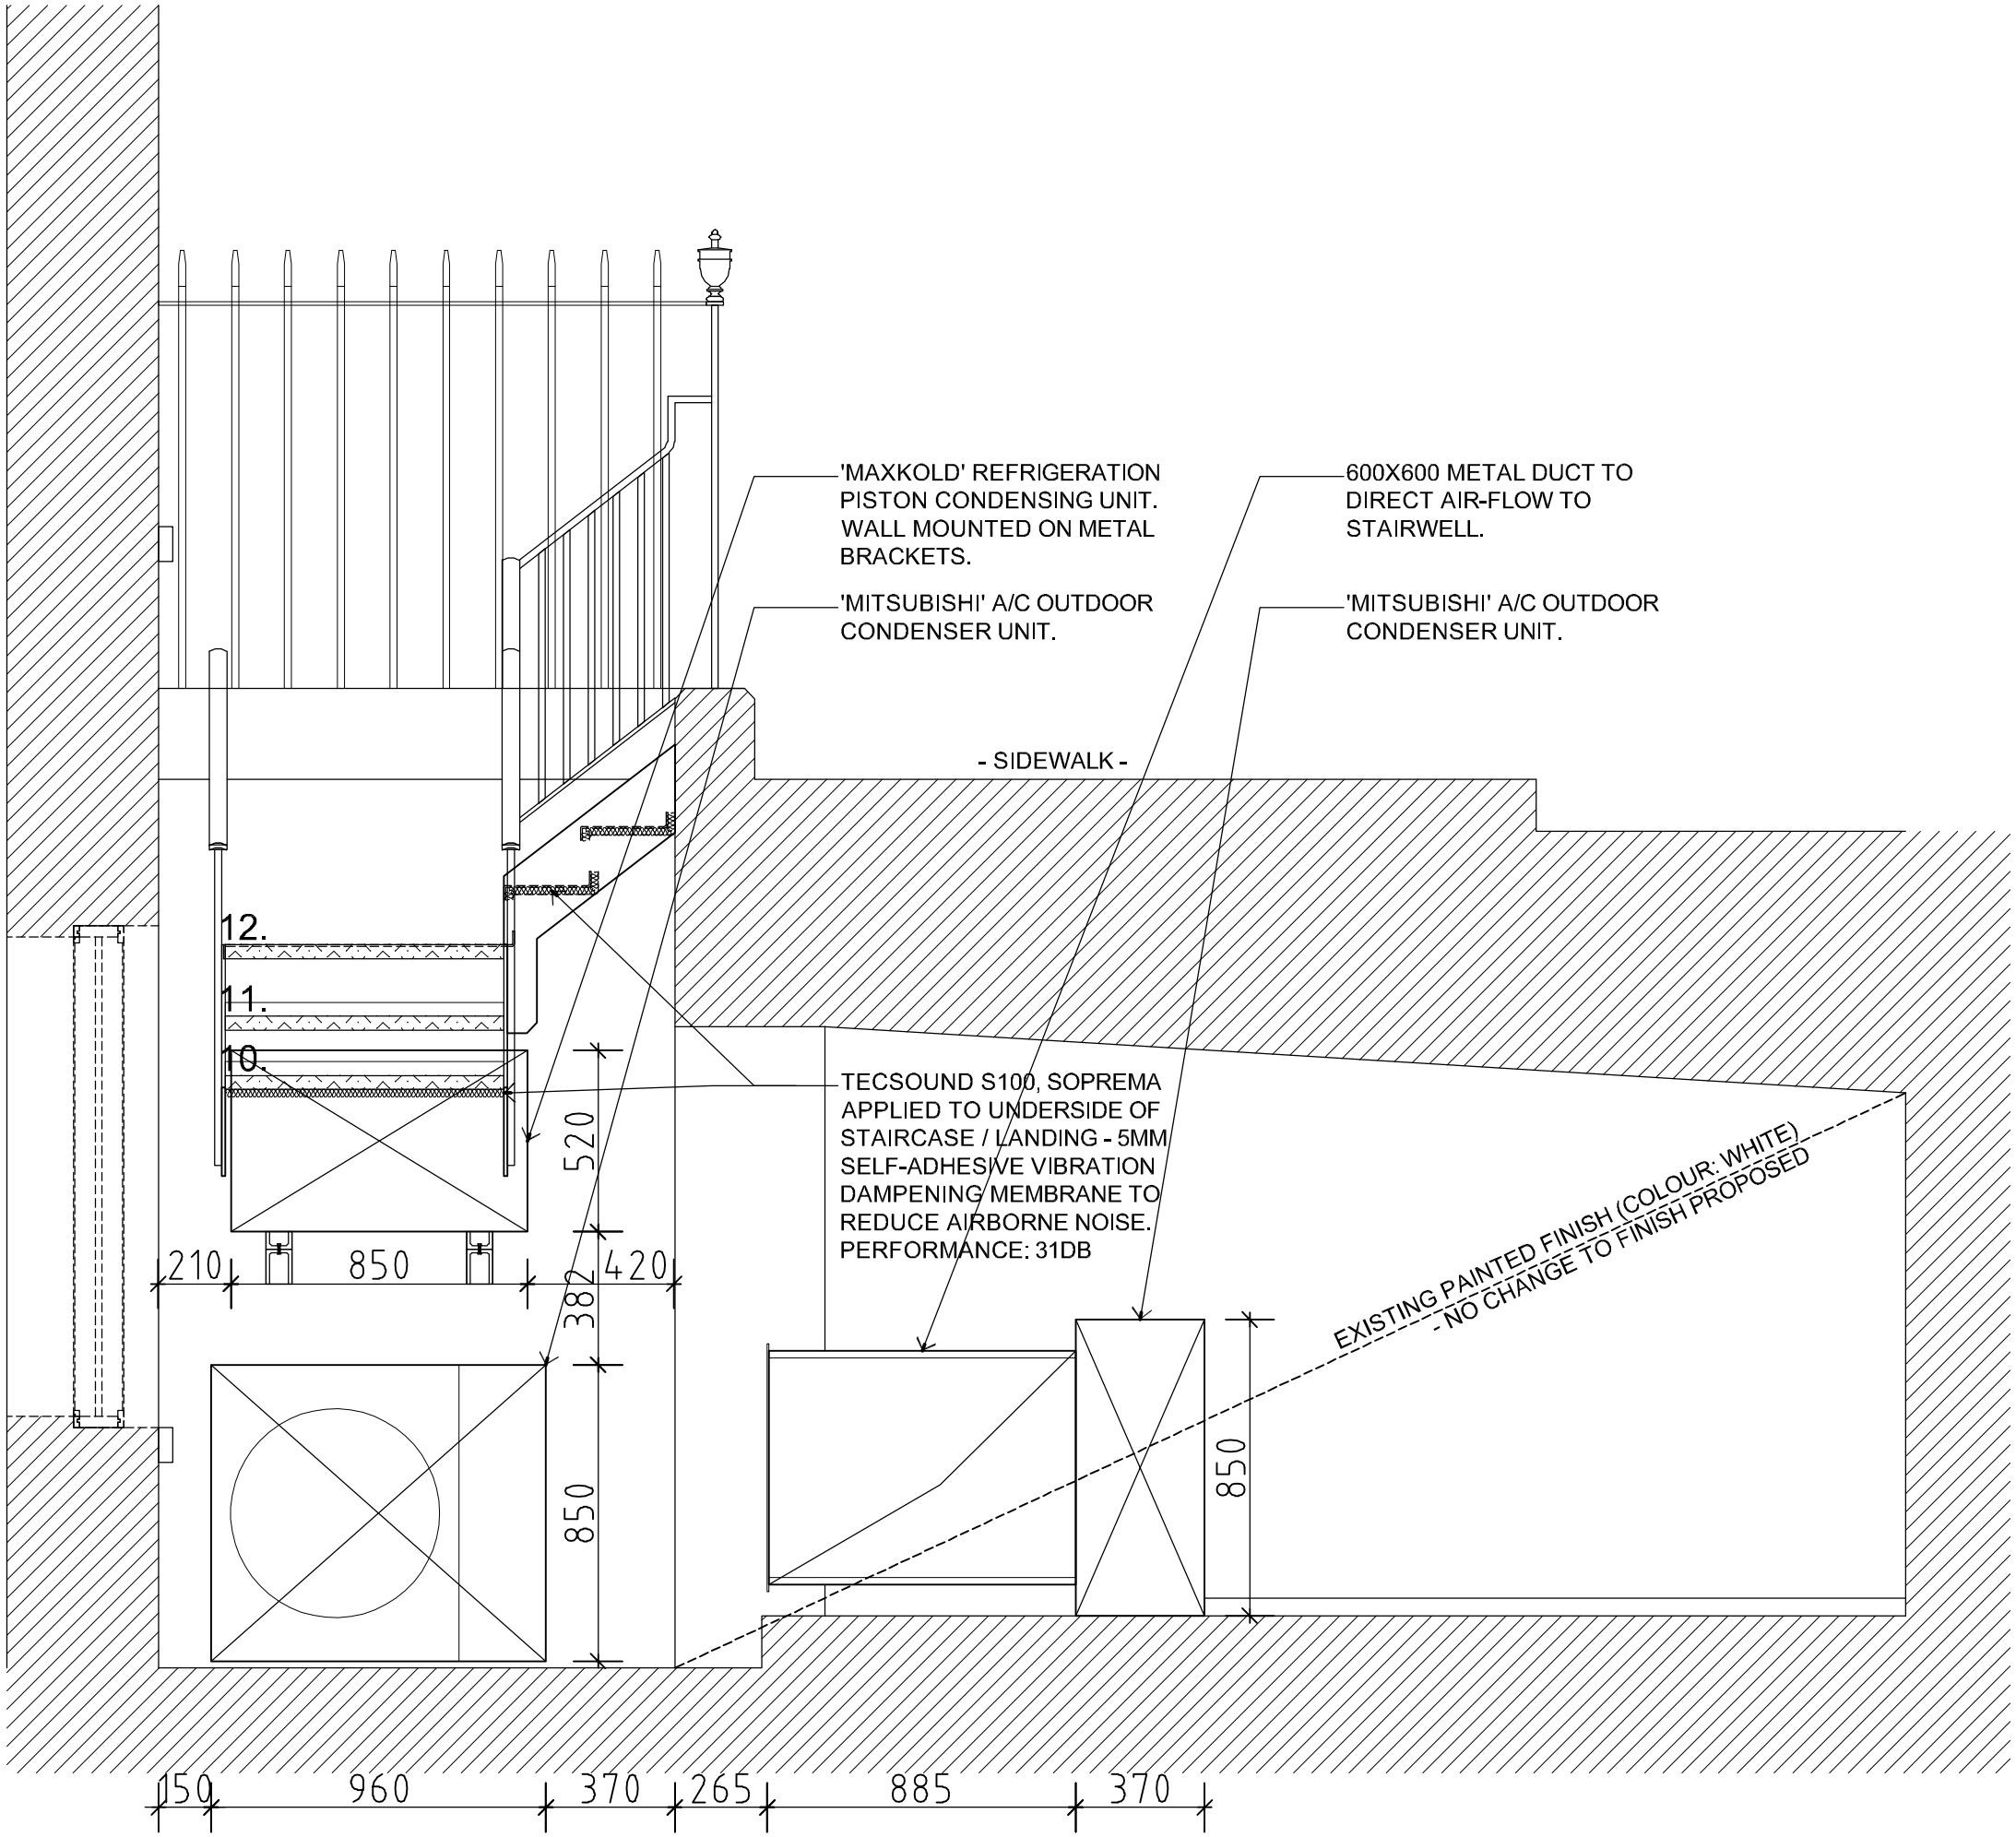


PROPOSED SECTION B

Scale: 1:20

PLANNING / LISTED BUILDING CONSENT
SCALE 1:20 @ A3

PROPOSED OUTDOOR CONDENSER UNITS

PROPOSED SECTIONS
REV-0 (17.JUL.2023)

MIEL_132

NO.60-61 WARREN STREET,
LONDON, W1T 5NU.