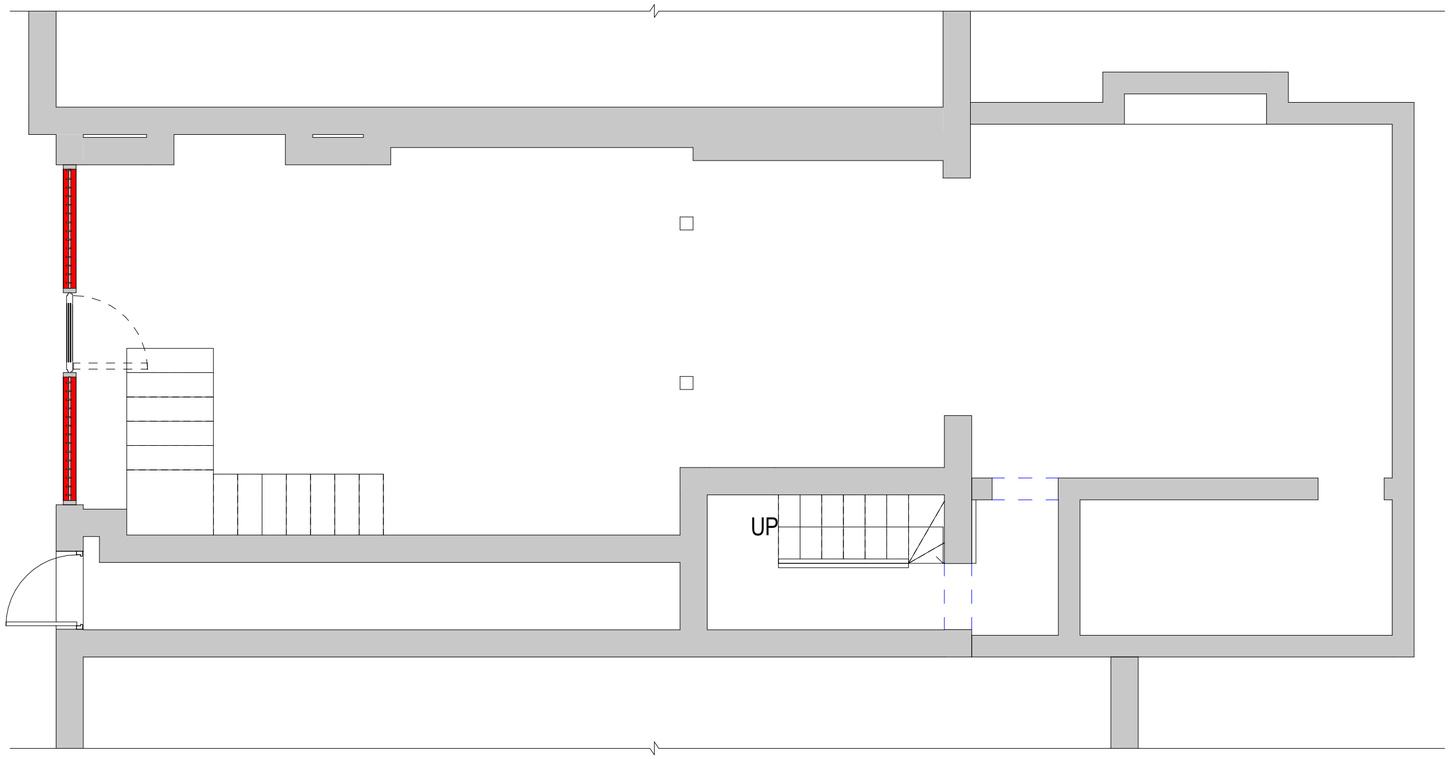

2 1. PRE EXISTING GROUND FLOOR
1 : 50

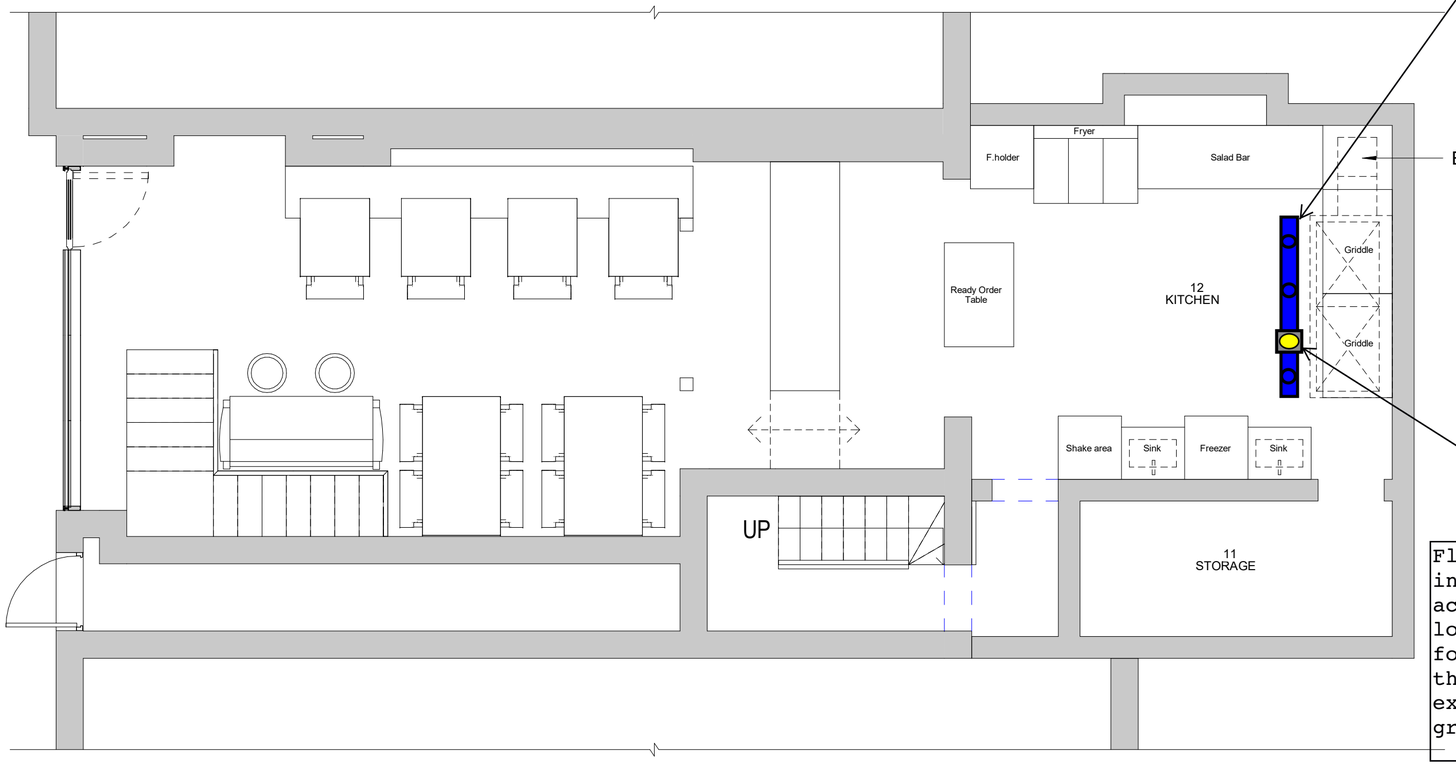

1 1. EXISTING GROUND FLOOR
1 : 50

Kitchen supply ductwork system to run a cross in front of the kitchen canopy hood with air diffuser grills to distribute fresh air back into the kitchen area

Flakt Woods Espada 250 inline fan followed by acoutica silencer 900mm long , supply ductwork form the silencer will then be connect to the existing weather louver grill on the skylight

AC DESIGN SOLUTIONS
The Bower, Office 49
4 Roundwood Avenue
Stockley Park
Uxbridge
UB11 1 AF

0208 158 4000
WWW.ACDESIGNSOLUTIONS.CO.UK

BS1192 revision	Date	Description

0 1 2 3 4 5
GRAPHIC SCALE: 1:50
0 1 2 3 4 5 10
GRAPHIC SCALE: 1:100

PROJECT STATUS
ARCH DRAWINGS

PROJECT
33 GOODGE STREET

TITLE
PRE EXISTING & EXISTING GROUND FLOOR PLANS

CLIENT
CHEAT MEALS

DRAWN BY	CHECKED BY	DATE	SCALE (@A2)
ME	ZC	30-11-2022	1 : 50

DRAWING NUMBER UK2162-H1-D-A-101

PROJECT NUMBER	BUILDING CODE	PHASE	REVISION
UK2162	VA		

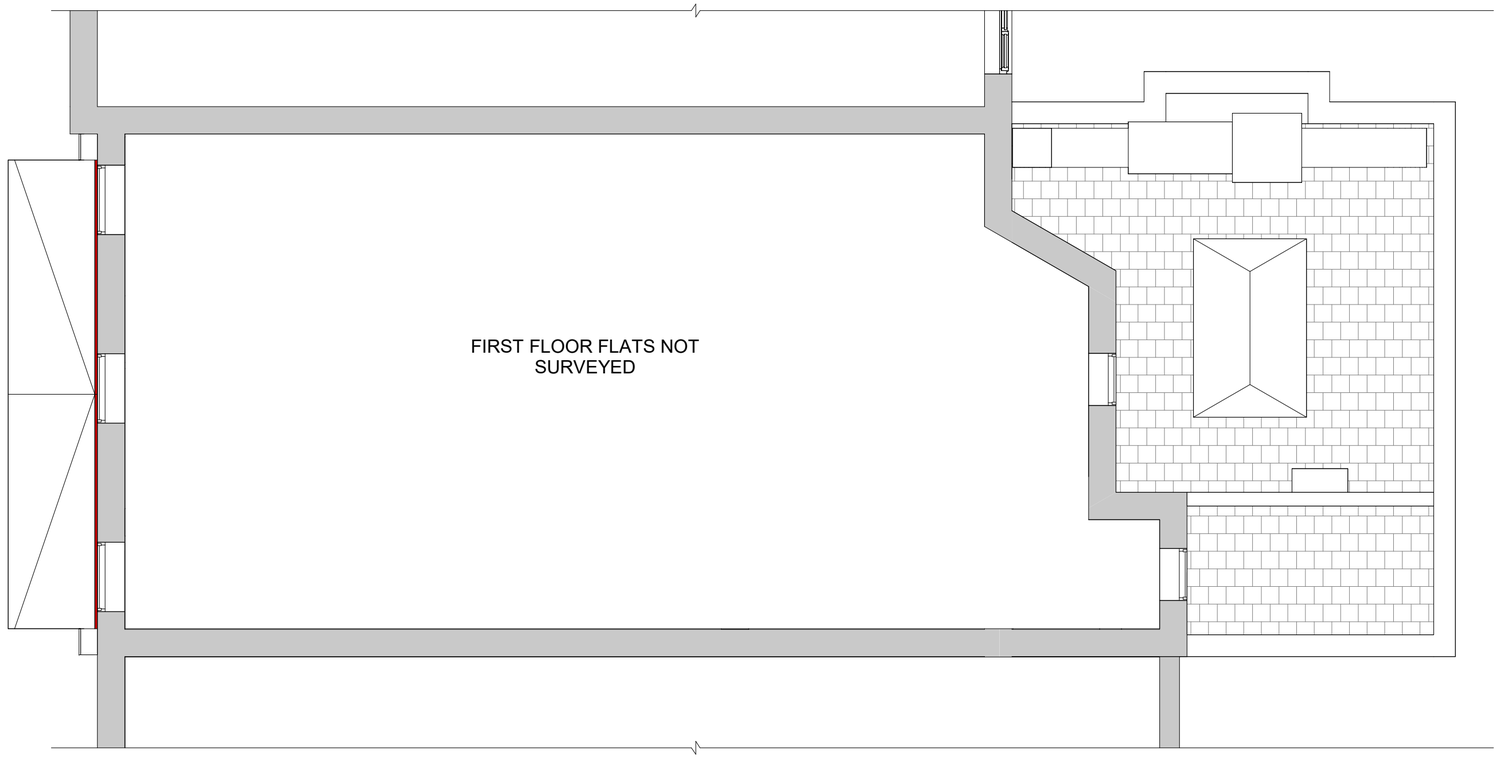

1 2. PRE-EXISTING FIRST FLOOR ROOF PLAN
1 : 50

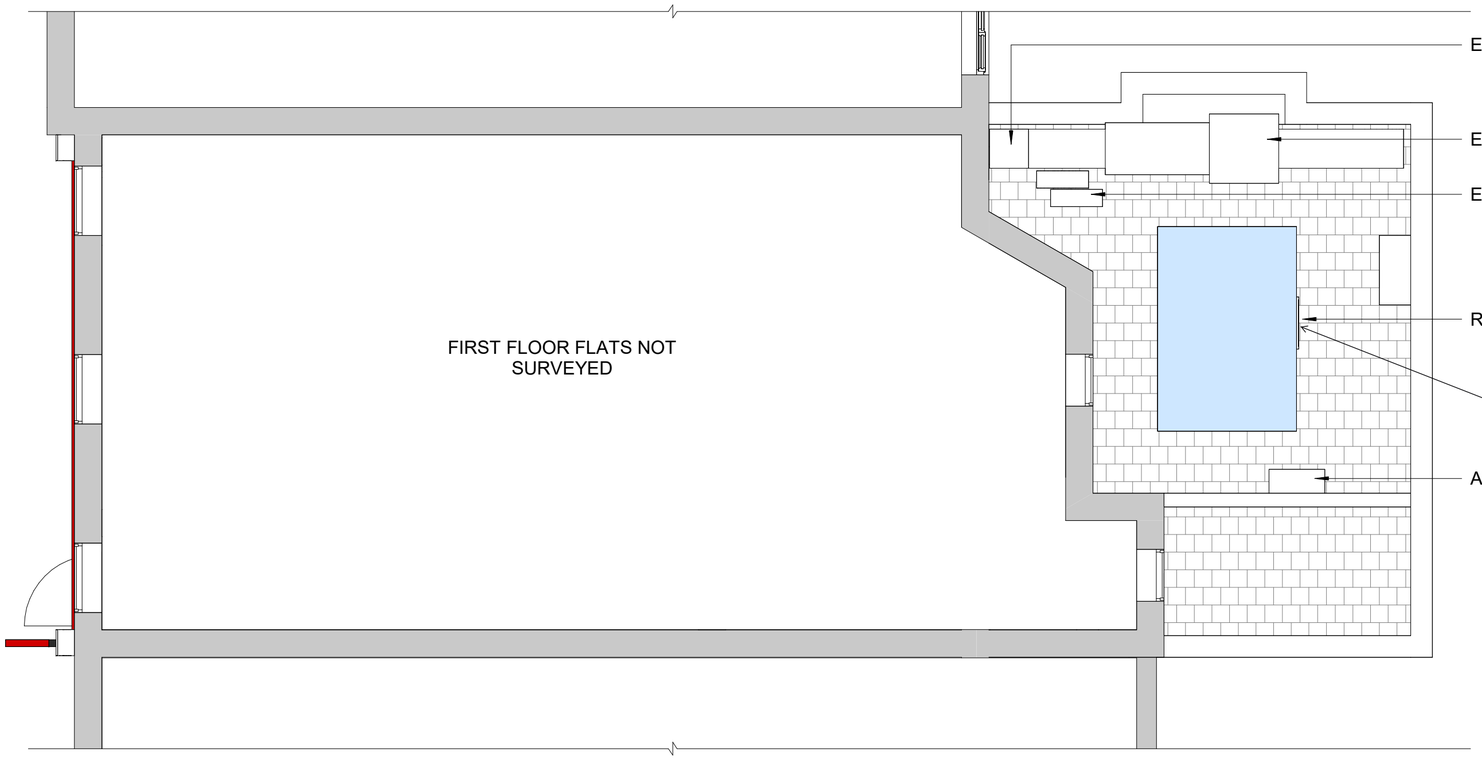

2 2. EXISTING FIRST FLOOR ROOF PLAN
1 : 50

AC DESIGN SOLUTIONS
The Bower, Office 49
4 Roundwood Avenue
Stockley Park
Uxbridge
UB11 1 AF

0208 158 4000
WWW.ACDESIGNSOLUTIONS.CO.UK

BS1192 revision	Date	Description

0 1 2 3 4 5
GRAPHIC SCALE: 1:50
0 1 2 3 4 5 10
GRAPHIC SCALE: 1:100

PROJECT STATUS
ARCH DRAWINGS

PROJECT
33 GOODGE STREET

TITLE
PRE-EXISTING & EXISTING FIRST FLOOR ROOF

CLIENT
CHEAT MEALS

DRAWN BY	CHECKED BY	DATE	SCALE (@A2)
ME	ZC	30-11-2022	1 : 50

DRAWING NUMBER UK2162-H1-D-A-103

PROJECT NUMBER	BUILDING CODE	PHASE	REVISION
UK2162	VA		

AC DESIGN SOLUTIONS
The Bower, Office 49
4 Roundwood Avenue
Stockley Park
Uxbridge
UB11 1 AF

0208 158 4000
WWW.ACDESIGNSOLUTIONS.CO.UK

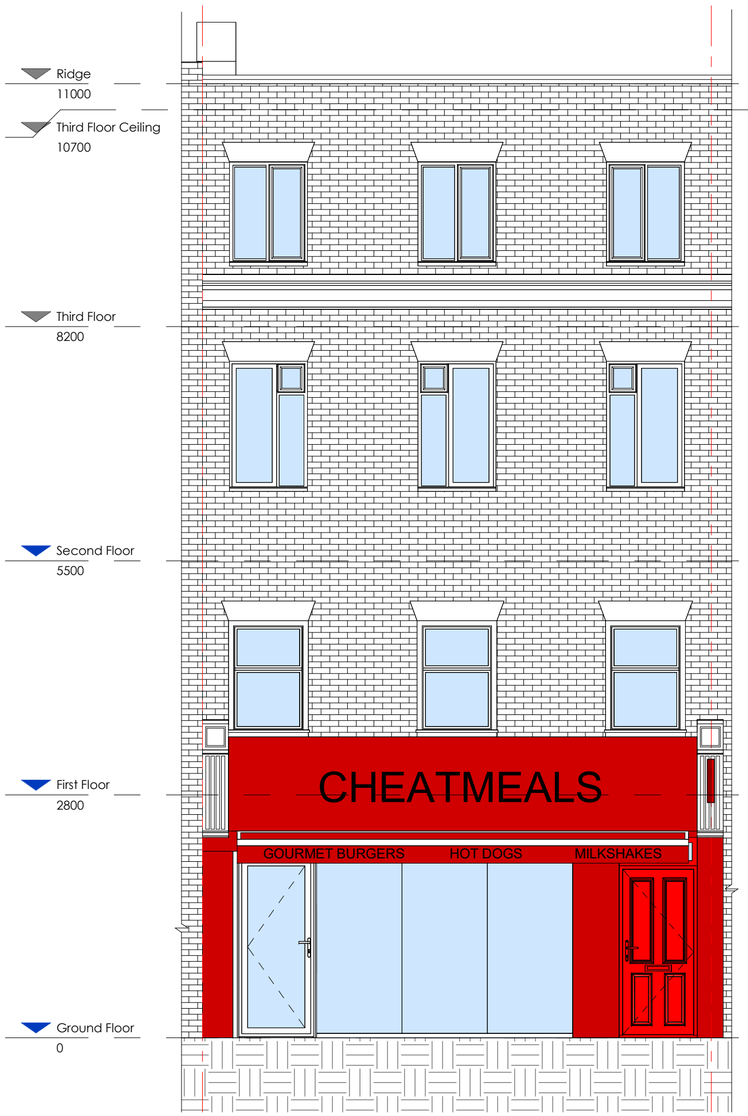

1. EXISTING FRONT ELEVATION
1 : 50

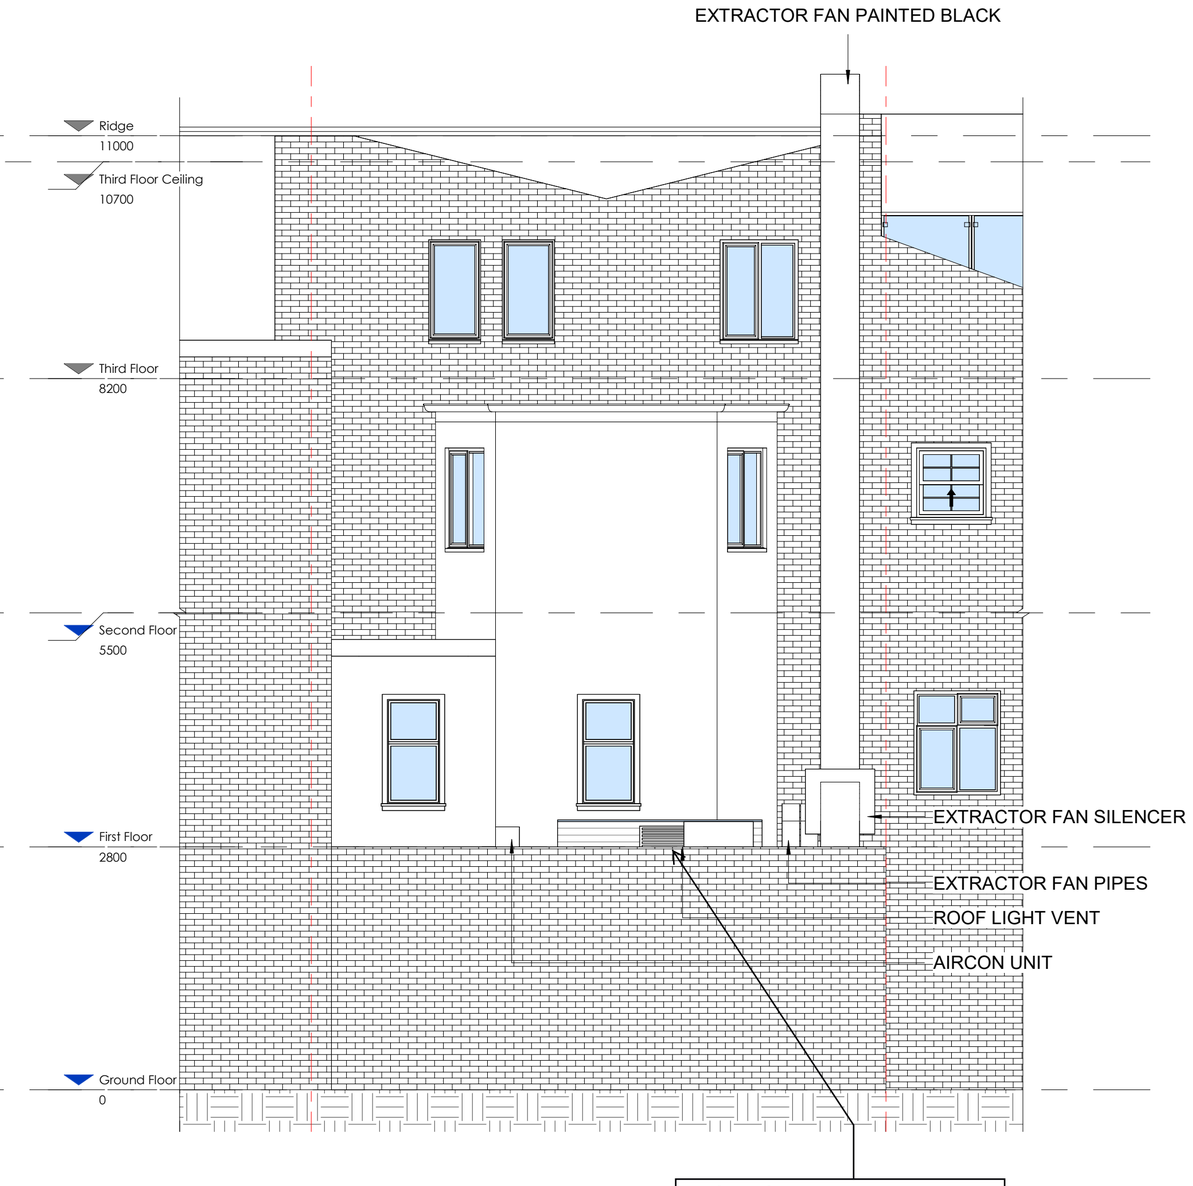

2. EXISTING REAR ELEVATION
1 : 50

BS1192 revision	Date	Description

0 1 2 3 4 5
GRAPHIC SCALE: 1:50
0 1 2 3 4 5 10
GRAPHIC SCALE: 1:100

PROJECT STATUS
ARCH DRAWINGS

PROJECT
33 GOODGE STREET

TITLE
EXISTING FRONT & REAR ELEVATIONS

CLIENT
CHEAT MEALS

DRAWN BY	CHECKED BY	DATE	SCALE (@A2)
ME	ZC	30-11-2022	1 : 50

DRAWING NUMBER UK2162-H1-D-A-204

PROJECT NUMBER	BUILDING CODE	PHASE	REVISION
UK2162	VA		