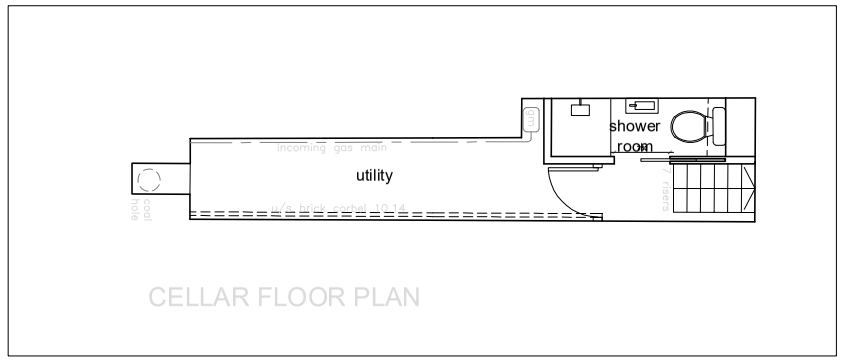

Original garden area=115.50 m2

Remaining garden area (after extension)=80 m2

Existing structure to be removed

NOTES:

2. ALL DIMENSIONS ARE IN METERS UNLESS OTHERWISE SPECIFIED
3. TO BE CONSTRUCTED IN ACCORDANCE WITH BRITISH STANDARDS
4. ALL MEASUREMENTS ARE SUBJECT TO CONFIRMATION BY THE CONTRACTOR DURING THE WORKS ON SITE.
5 THIS DRAWING IS TO BE READ IN CONJUNCTION WITH ALL RELEVANT ARCHITECTURAL AND ENGINEER DRAWINGS AND SPECIFICATIONS
6 THIS DRAWING IS A CONCEPT LAYOUT NOT FOR CONSTRUCTION PURPOSES

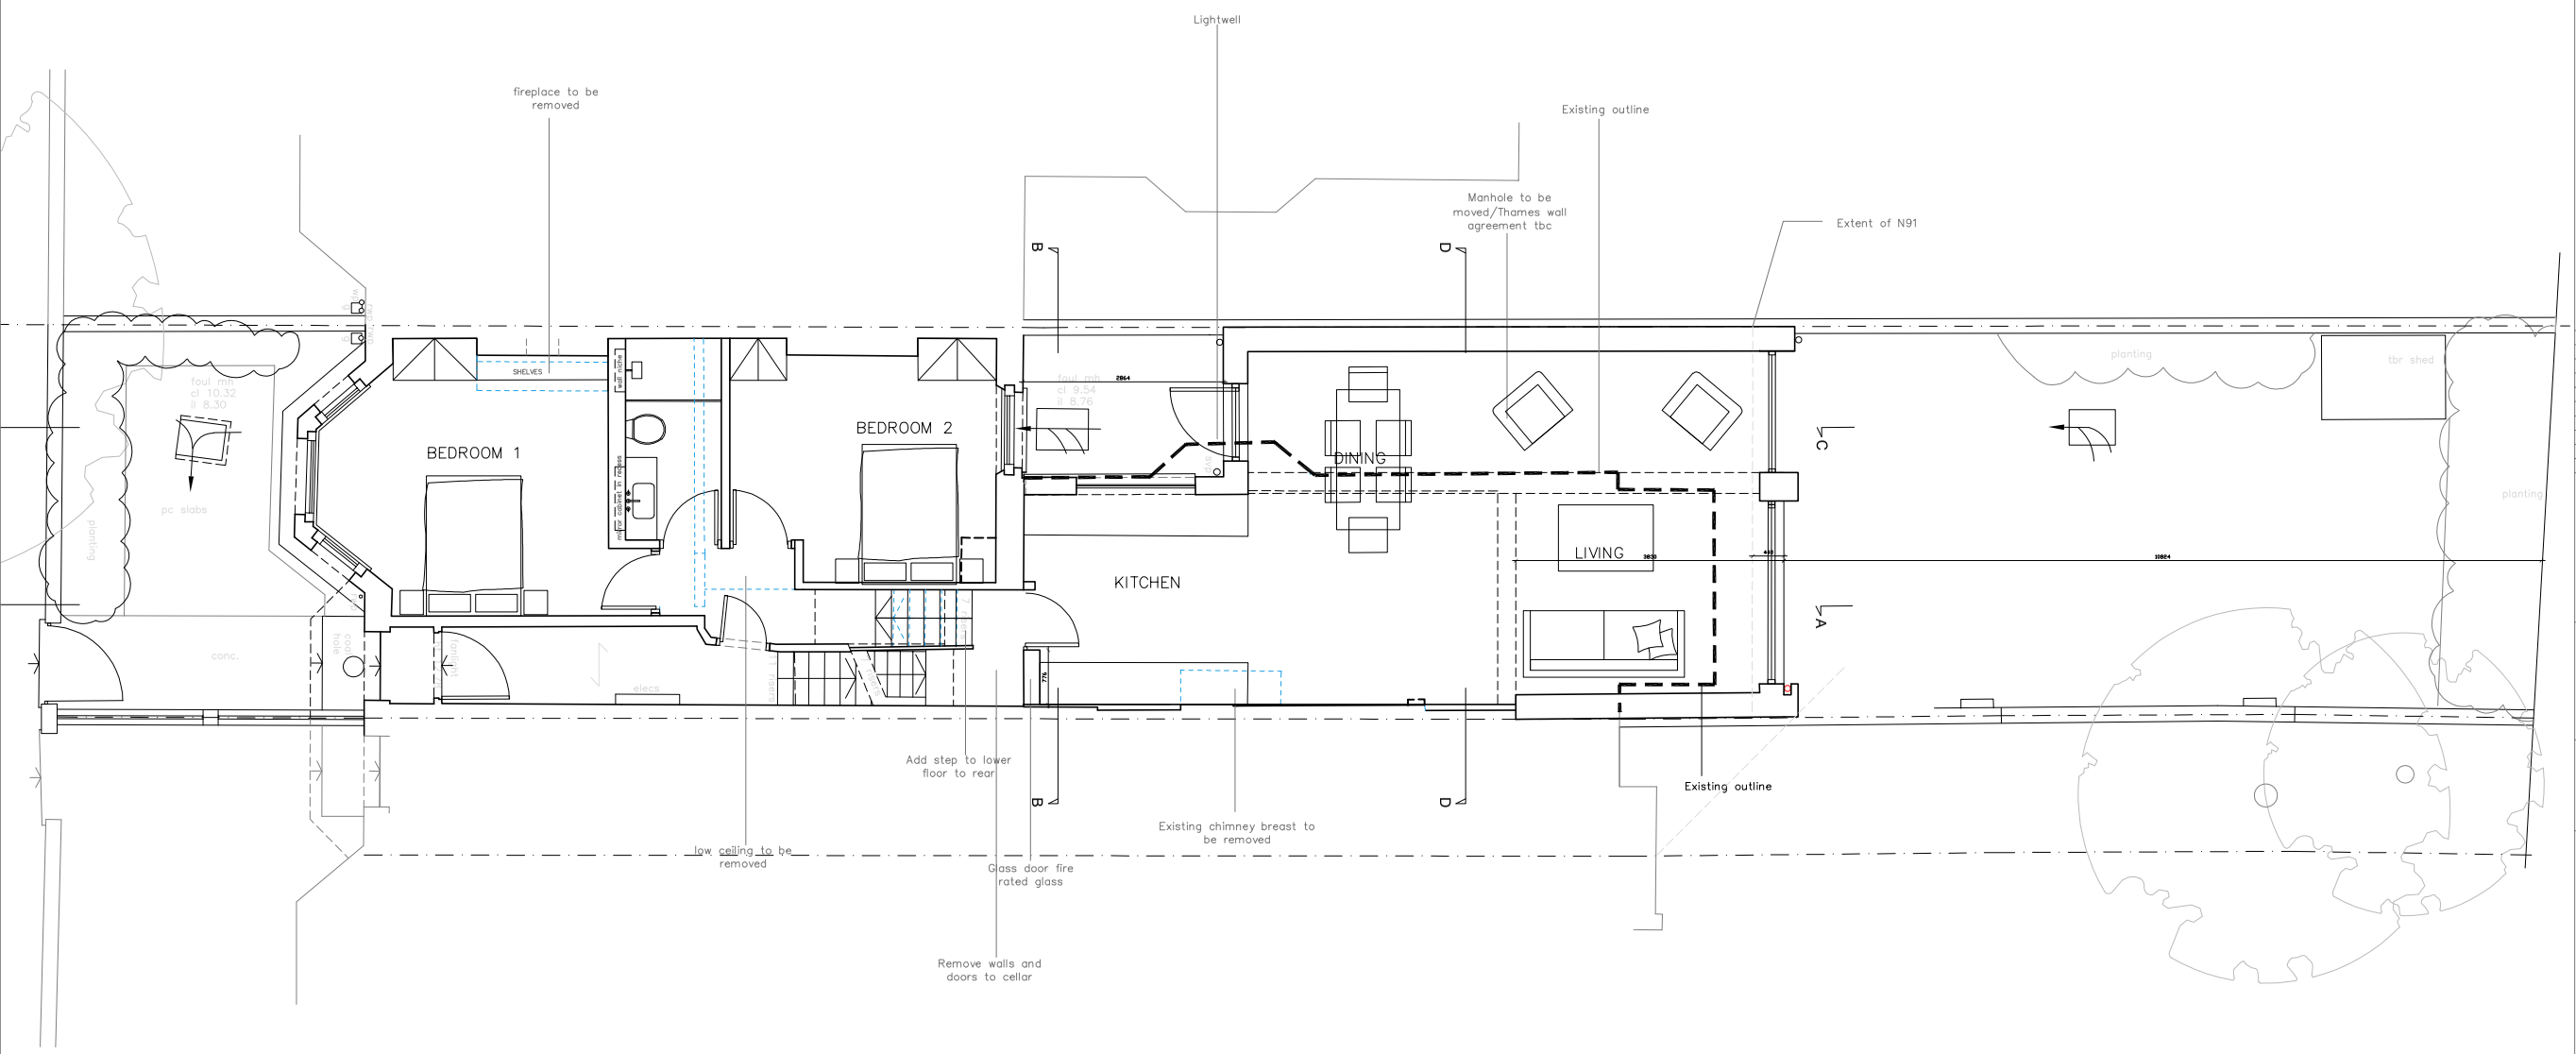

N

1 M 5 M 10 M 20 M

REV	DATE	COMMENTS

PROJECT:

95 Savernake Road
NW3 2LG

CLIENT:

ARCHITECTURAL DRAWINGS

DRAWING NO. AP200 REVISION NO. R2

DRAWING

PROPOSED GROUND FLOOR AND CELLAR FLOOR

APPROVED BY

DRAWN BY

1/100@A3

27/07/2023

KOKORELIAARCHITECTS

WWW.KOKORELIA.COM