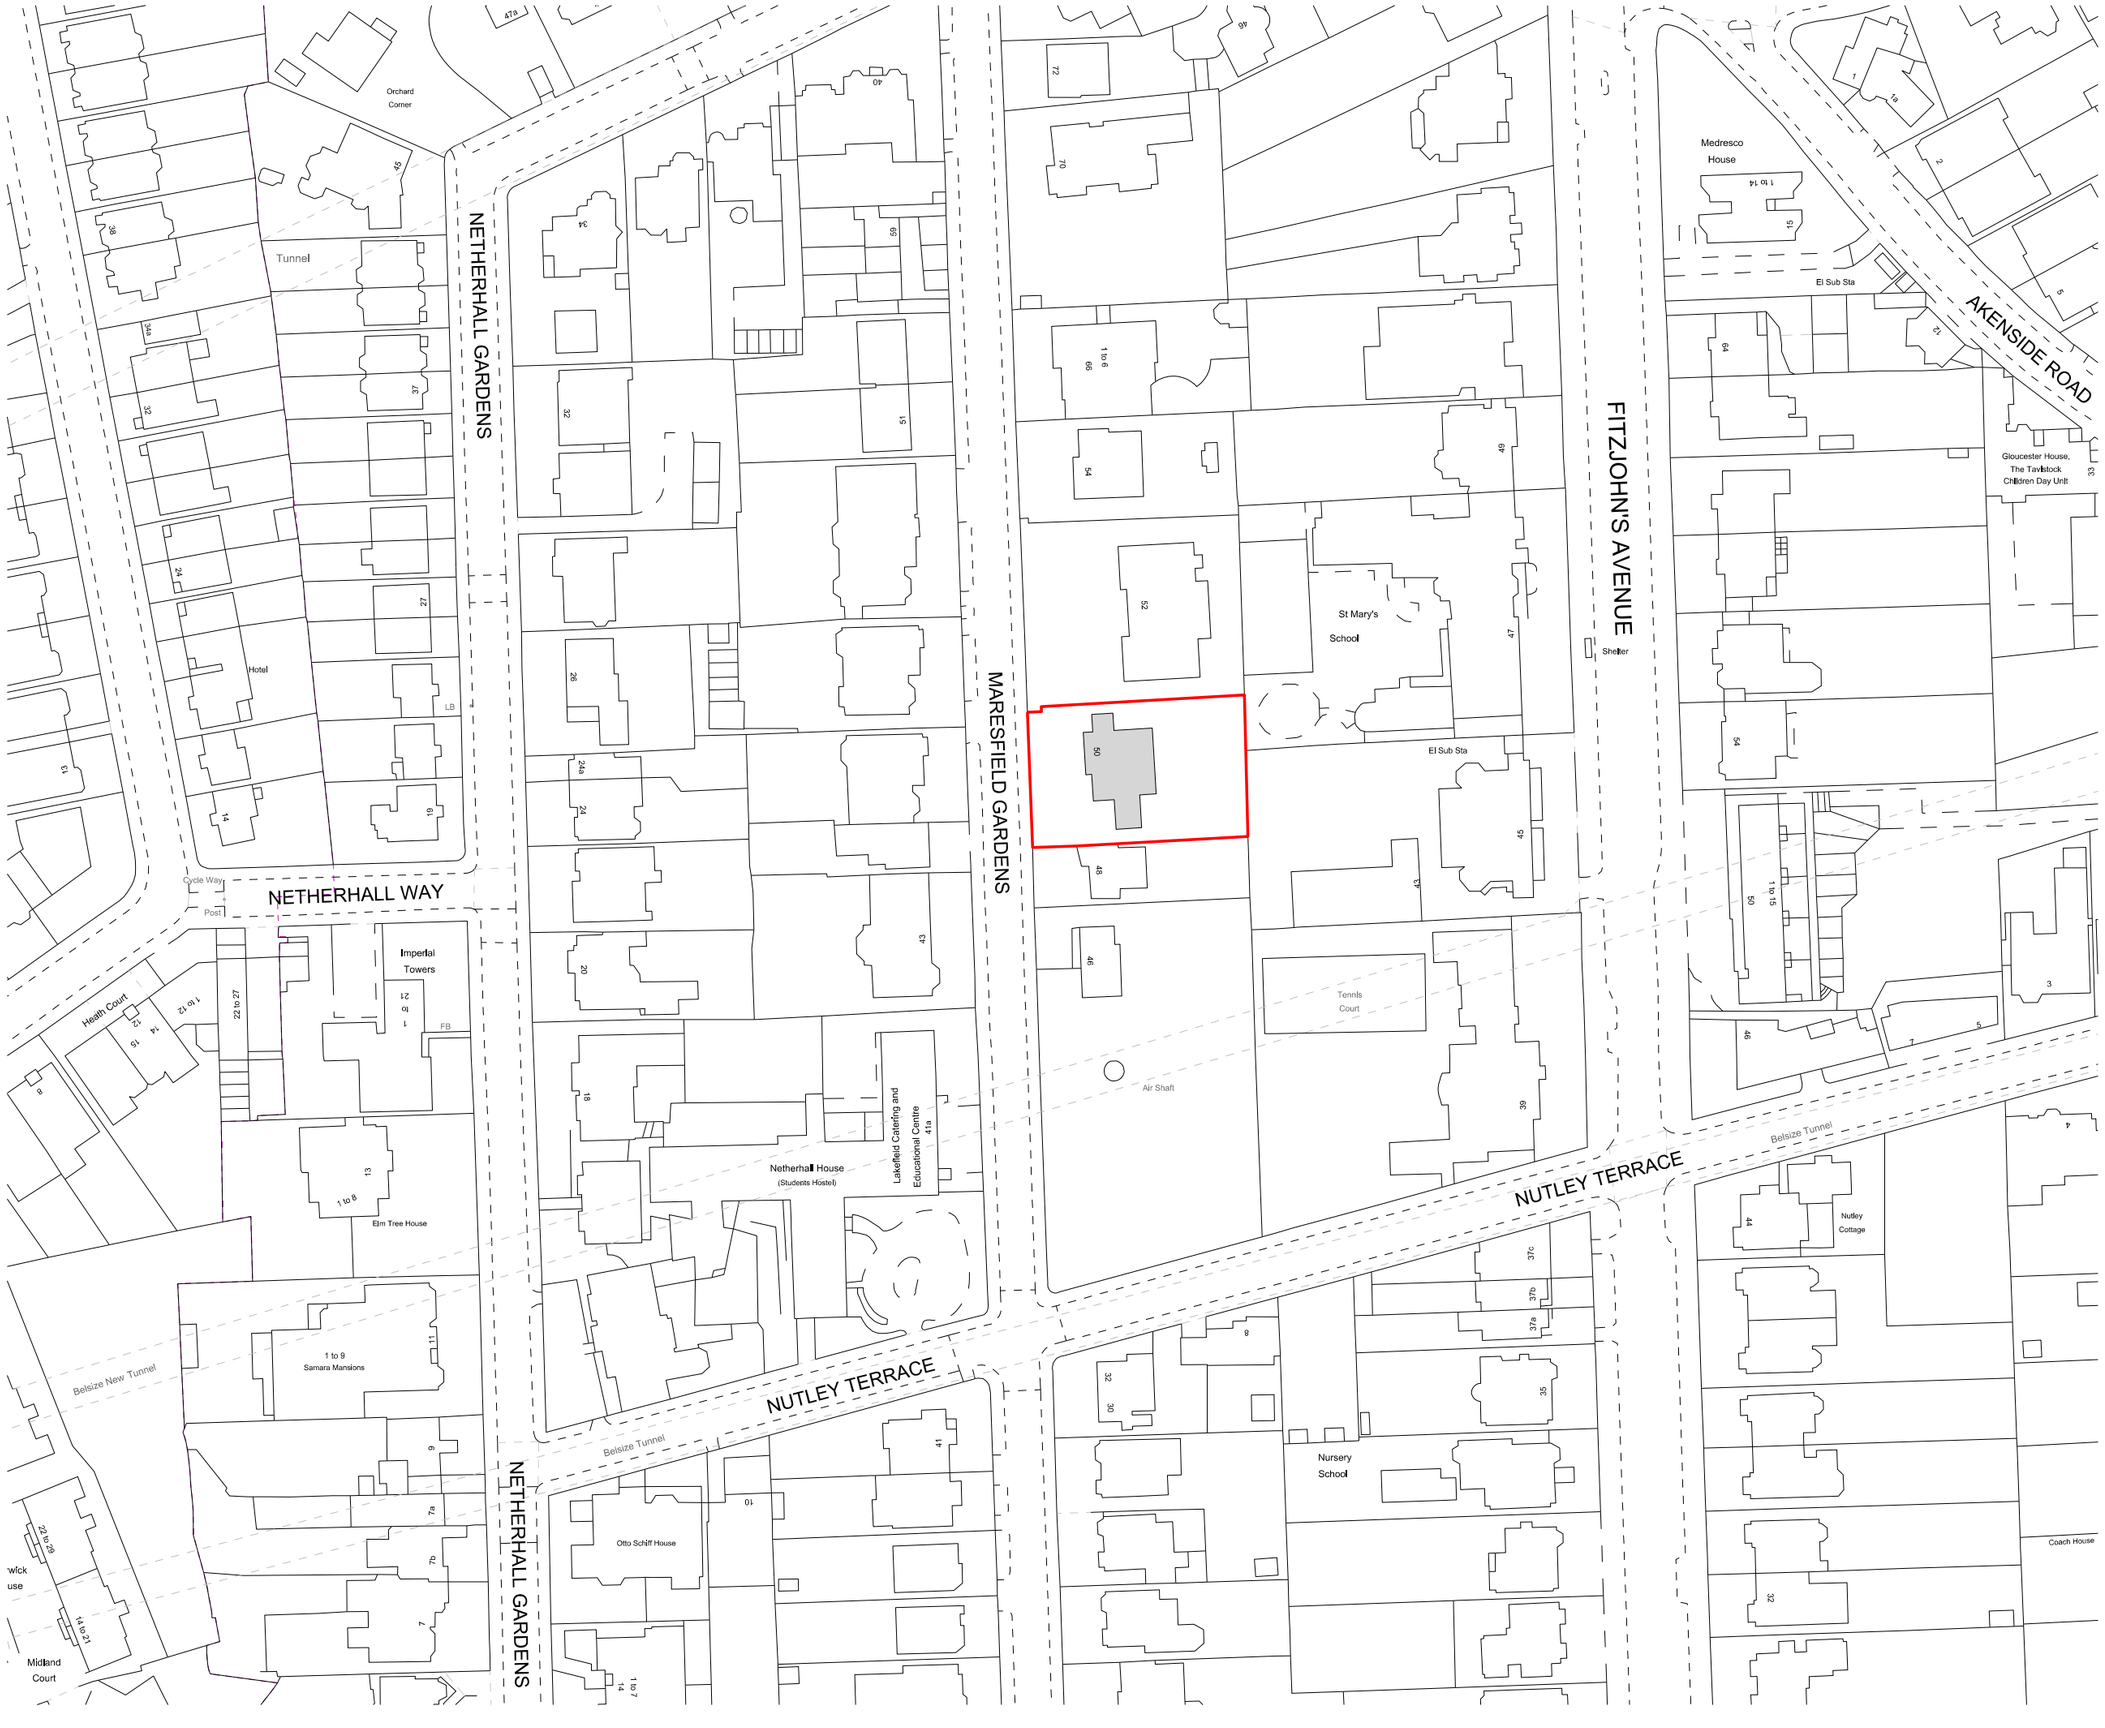

Key:

Line denotes area of development

First Issue	29/06/2023	Issued for Planning

PLANNING

Project No.	22022
Client	Private
Date	June 2023
Scale	1:1250 @ A3
Project	50 Maresfield Gardens
Drawing Title	Location Plan
Drawing No.	P0200
Rev.	-
Drawn	AA
Approved	SG
Signed	CL

Marek Wojciechowski Architects

66-68 Margaret Street W1W 8SR T. 020 7580 9336 www.mwa.co.uk

Copyright Marek Wojciechowski Architects.
No implied license exists. The drawing should not be used to calculate areas for the purposes of valuation. All dimensions to be checked on site by the contractor and such dimensions to be their responsibility. Do not scale drawings. All work must comply with relevant British Standards and Building Regulations requirements. Drawing errors and omissions to be reported to the architect.

N

0 12.5m 25m 37.5m 50m 62.5m