N

0m 2.5m 5m

SCALE 1:50

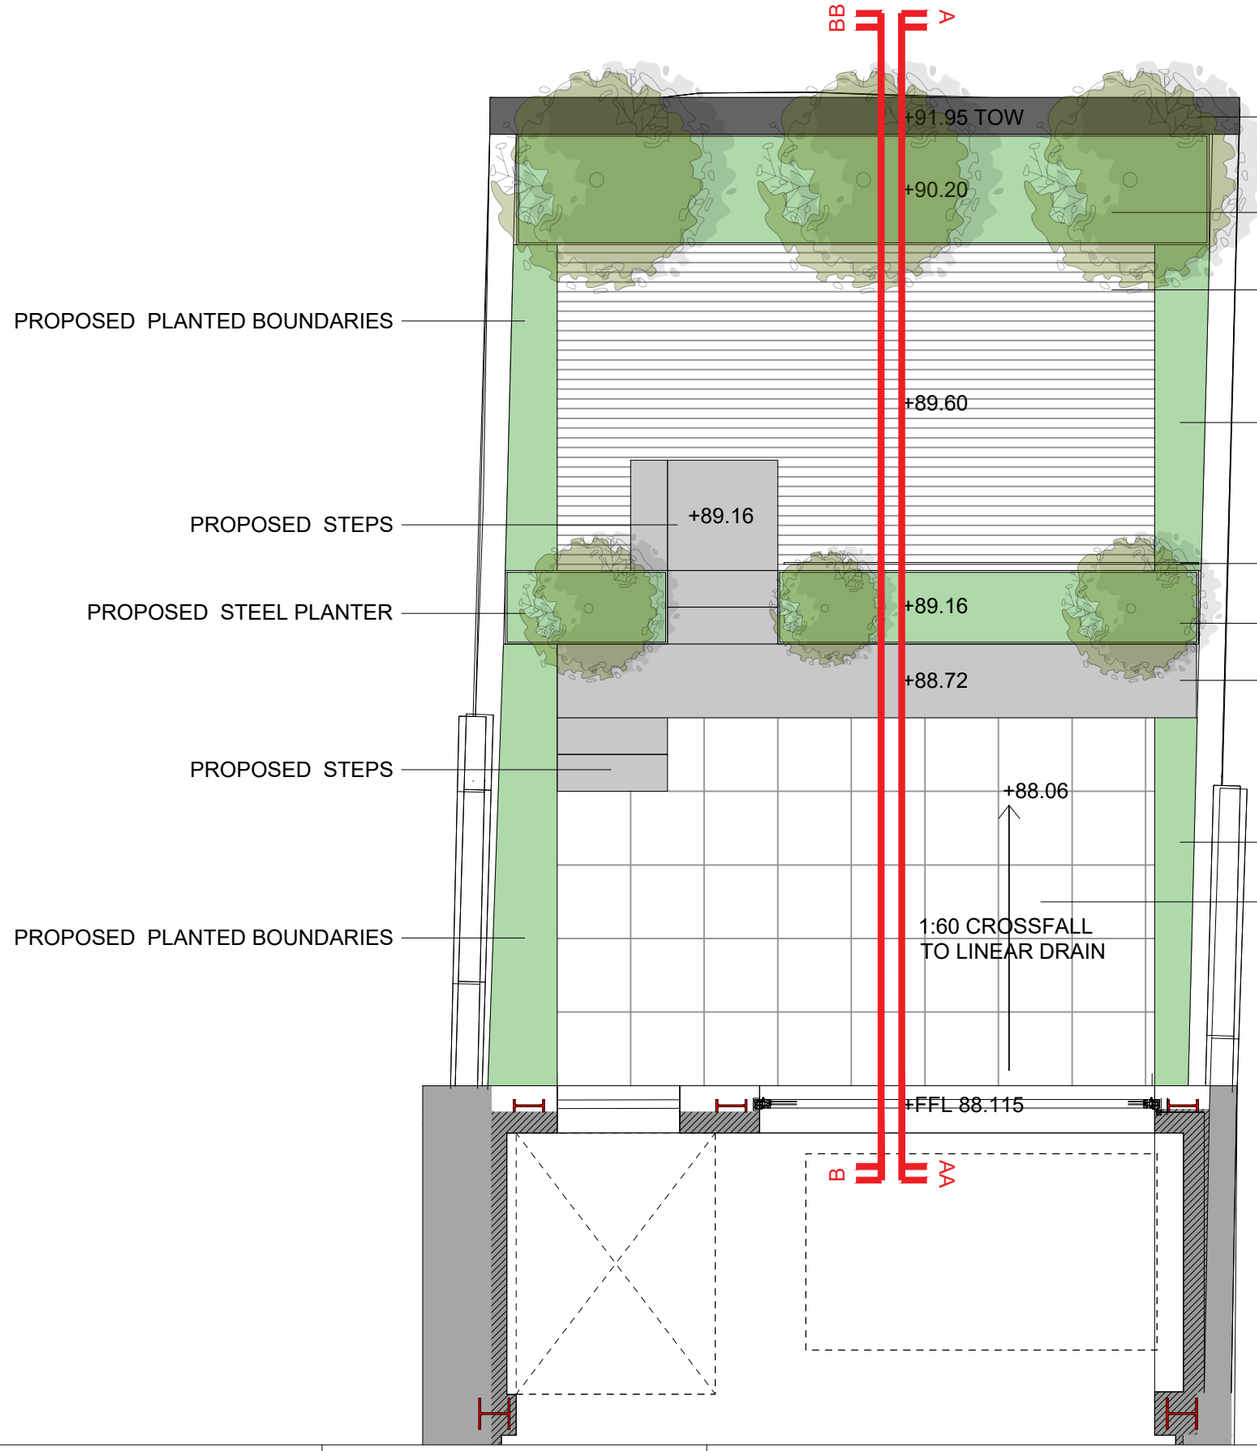

PROPOSED REAR WALL

PROPOSED RAISED STEEL PLANTER
WITH STANDARDISED EVERGREEN SHRUBS

PROPOSED 'MILLBOARD' DECK. DECK TO BE
DESIGNED SUCH THAT THE SURFACE IS PERMEABLE
WITH A GRAVEL DRAINAGE LAYER BELOW THE
STRUCTURE

PROPOSED PLANTED BOUNDARIES

PROPOSED FRAMELESS GLASS BALUSTRADE
100MM HIGH FROM DECK LEVEL

PROPOSED RAISED STEEL PLANTER

PROPOSED SEAT UNIT WITH STORAGE
BENEATH

PROPOSED PLANTED BOUNDARIES

PROPOSED PORCELAIN PATIO

PROPOSED PLANTED BOUNDARIES

PROPOSED STEPS

PROPOSED STEEL PLANTER

PROPOSED STEPS

PROPOSED PLANTED BOUNDARIES

FOR SECTIONS REFER TO DRAWINGS:
YD2_KE_SE001 AND YD2_KE_SE001

Squareyard
Landscape Architecture - Urban Design - Masterplanning

Yd²

Email - studio@yd2.co.uk
Web - www.yd2.co.uk
Tel - 07514 281 452

Registered office:
Yd2 Ltd.
83 Ducie Street, Manchester, M1 2JQ

GENERAL NOTES:

1. DO NOT SCALE FROM THIS DRAWING
2. DIMENSIONS GOVERN
3. ALL DIMENSIONS ARE IN MILLIMETERS UNLESS NOTED OTHERWISE ON THE DRAWINGS
4. ALL DIMENSIONS SHALL BE VERIFIED ON SITE PRIOR TO ANY CONSTRUCTION
5. YD2 SHALL BE NOTIFIED OF ANY DISCREPANCIES

DRAWING NOTES:

REV	DESCRIPTION	DRAWN	CHECKED	DATE
(-)	FIRST ISSUE - ISSUED FOR PLANNING APPLICATION	AV	AV	01/08/2023

PROJECT TITLE
KEMPLAY ROAD

DRAWING TITLE
MASTERPLAN
REAR GARDEN

SCALE @ A3
1:50

DATE
JUL 2023

PROJECT NUMBER
YD2_23_09

DRAWING No.
YD2_KE_LP001

REVISION
(-)