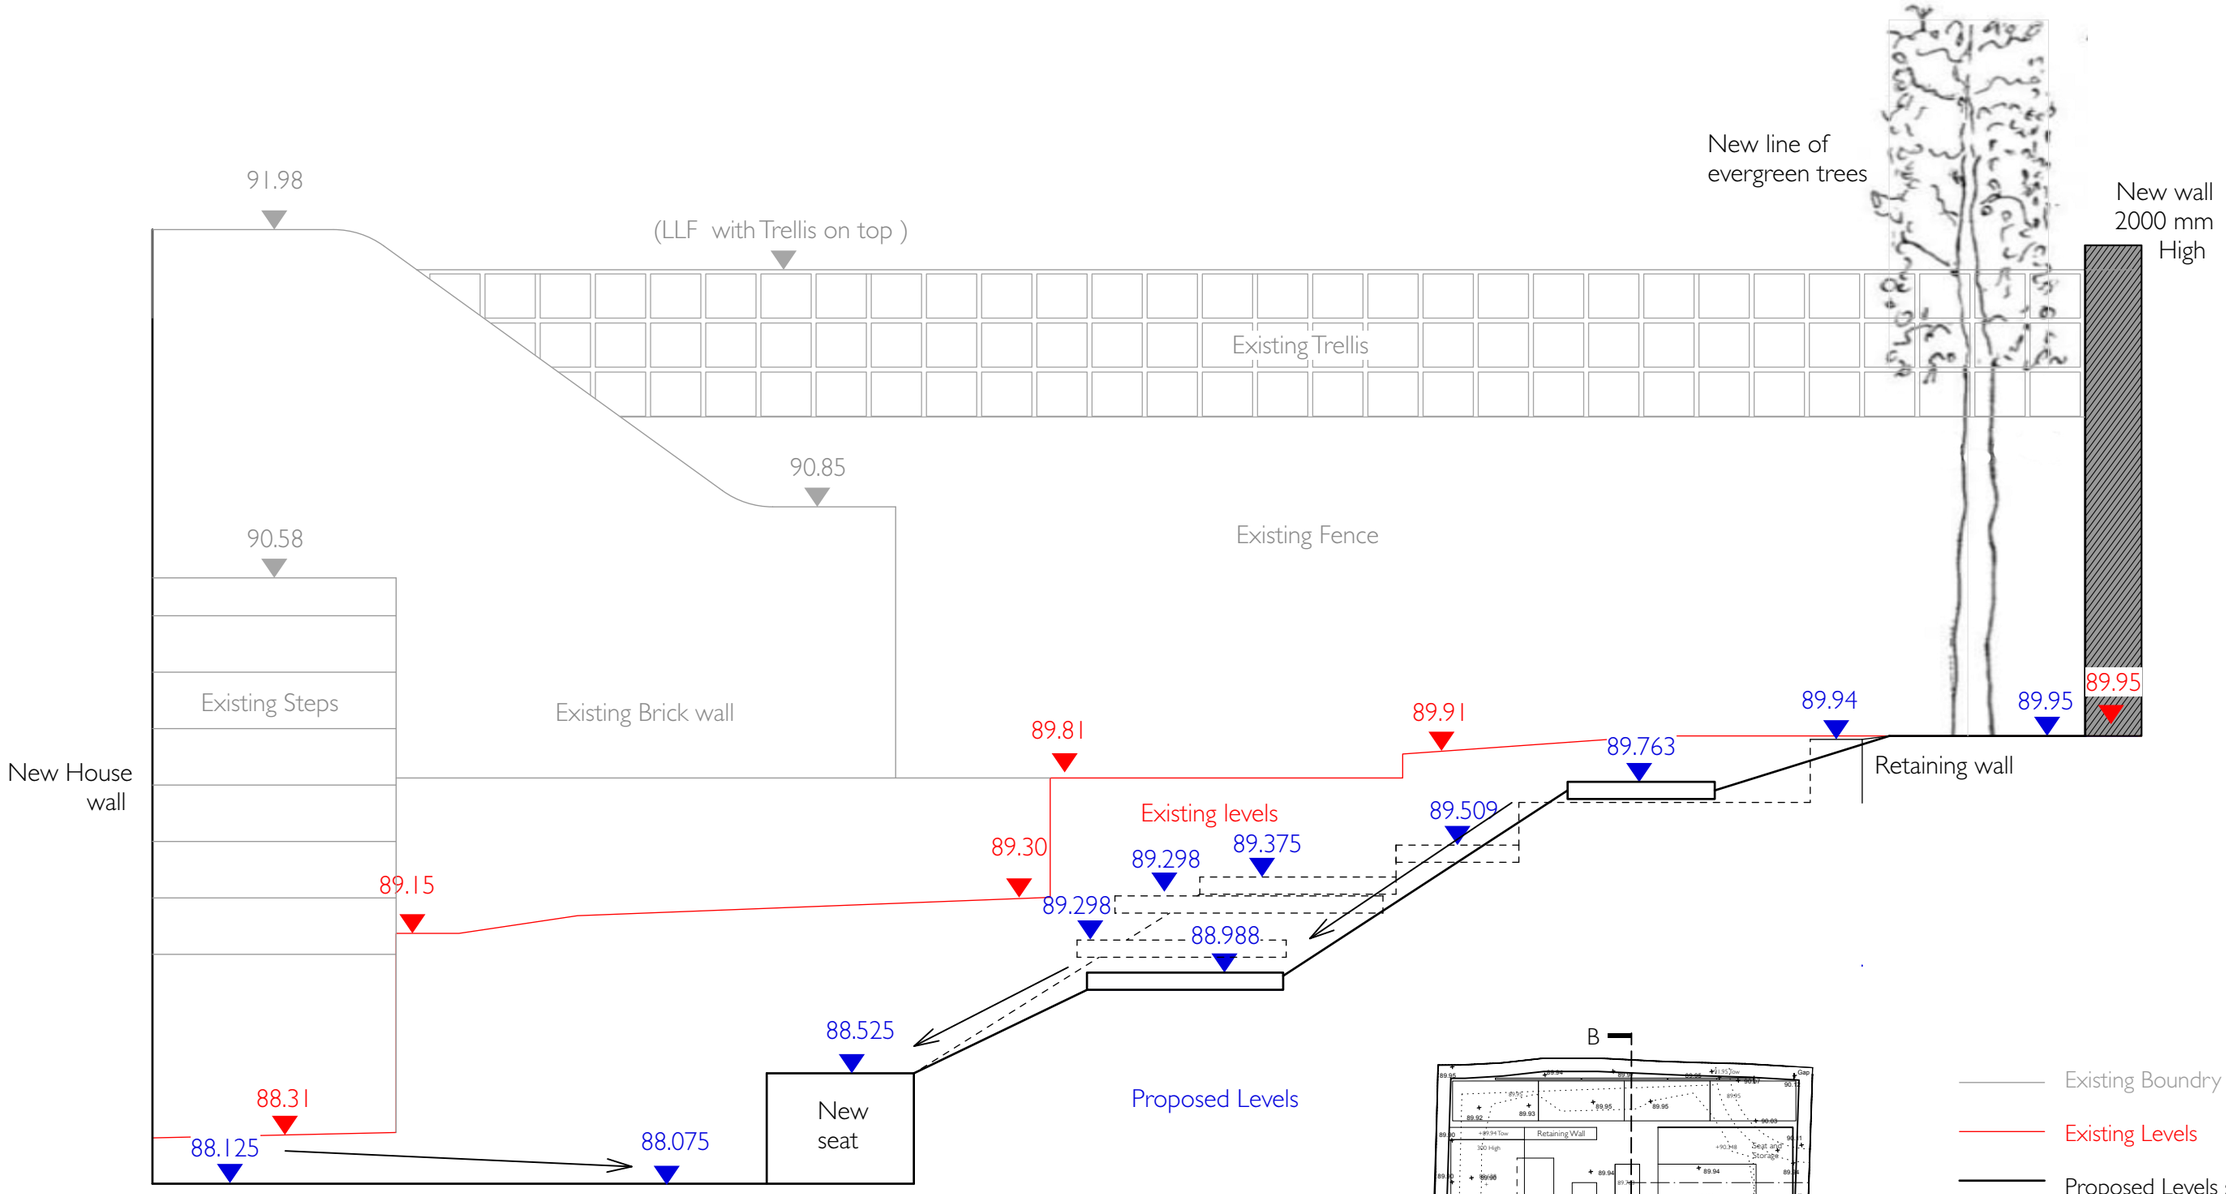

5253-MP-04 MASTERPLAN - SECTION B B'

1 SCALE 1:25 @ A3

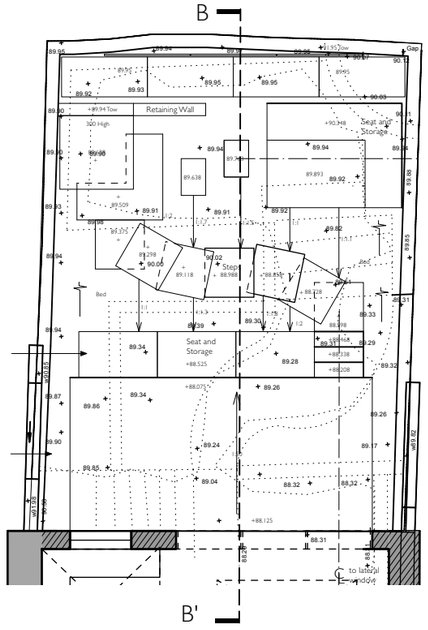

5253-MP-04 LOCATION PLAN

2 SCALE 1:100 @ A3

Existing Boundry

Existing Levels

Proposed Levels section

Proposed Design

N

KEMPLAY ROAD

MASTERPLAN - SECTION B-B'

DWG **5253-MP-04A** SCALE **1:25 @ A3** DATE **NOVEMBER 2022**

© 2022 Mazzullo + Russell Landscape Design
Trading as Mazzullo + Russell Landscape Design Ltd.

MAZZULLO + RUSSELL

LANDSCAPE DESIGN