


**West Elevation as Proposed**
1 : 200

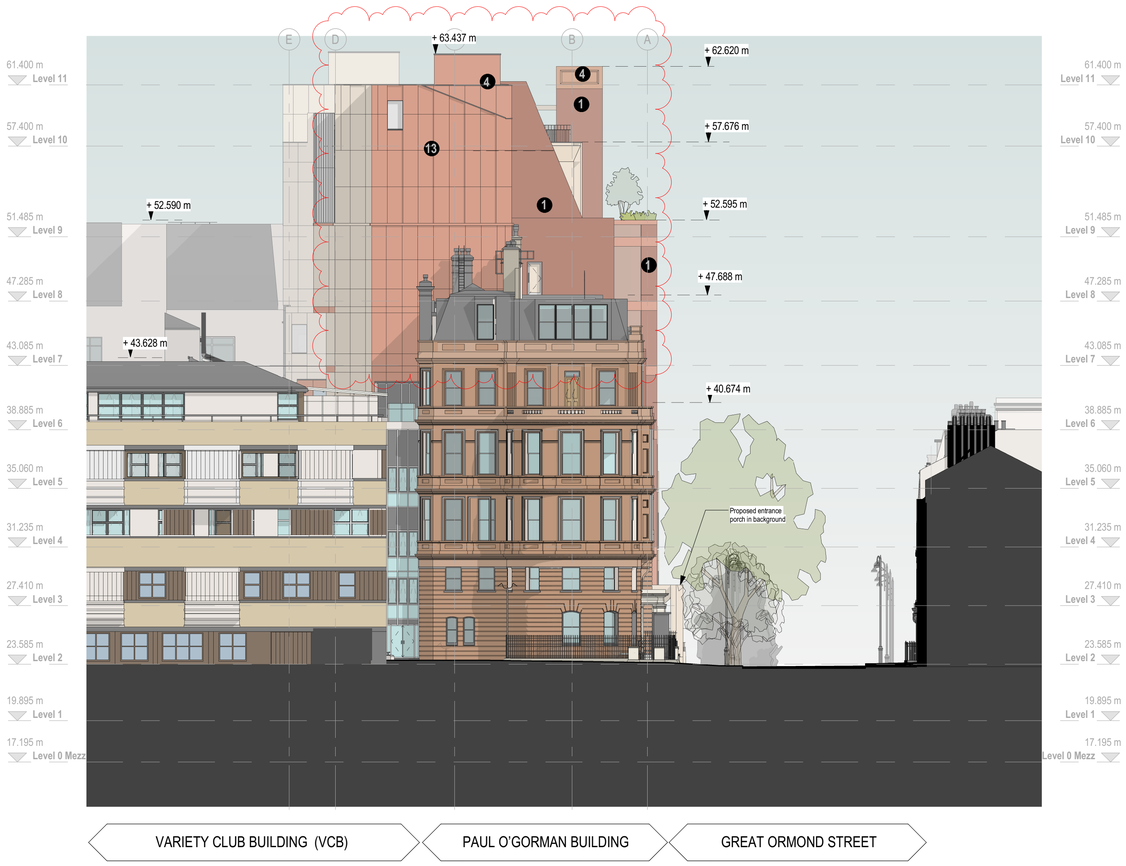


**East Elevation as Proposed**
1 : 200

## Key

1. Red brick finish
2. Textured red brick finish - vertically oriented with relief pattern
3. Textured red brick finish - sawtooth profile in horizontal courses
4. Reconstituted stone finish - colour red/acid etched
5. Reconstituted stone finish with vertical fluting relief detail - colour red/acid etched
6. Reconstituted stone fins and angled overpanel window surround - colour buff / acid etched
7. Reconstituted Stone finish - colour buff / acid etched
8. Bay window assembly comprising neutral solar control glass in thermally broken anodised aluminium frame. Buff coloured reconstituted stone surround and cill panel
9. High performance double glazed window with neutral solar control glass. G-Value 0.34
10. PPC aluminium railings with increased spacing above 1100mm
11. Weather louvre in colour to match buff finishes
12. Balcony soffits comprising secret fixed stamped stainless steel sheets
13. Ventilated rainscreen cladding system - composite panel finish
14. Curtain walling system with back enamelled insulated glass spandrel panels
15. Perforated corrugated metal rainscreen with PPC finish
16. Ventilated rainscreen system coloured cill and overpanels

0m 4m 8m 12m 16m 20m

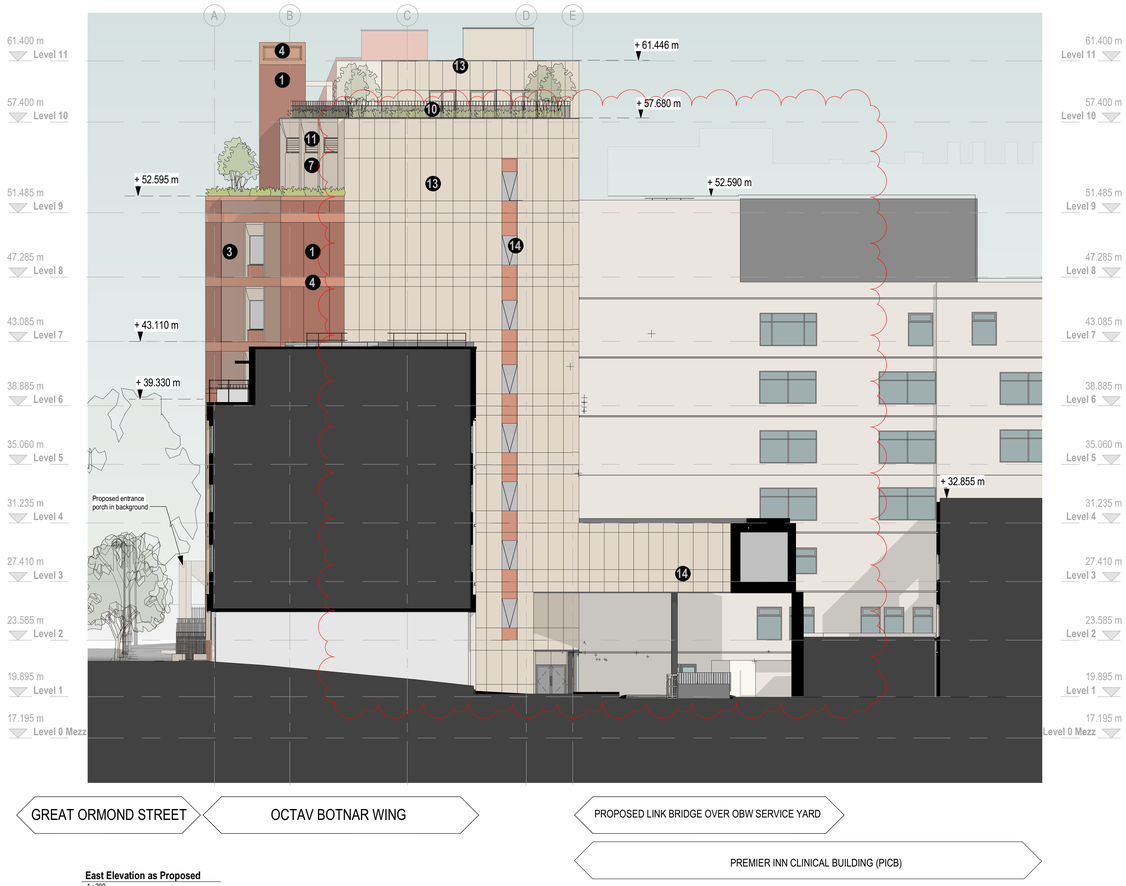BUILDING DESIGN PARTNERSHIP SHALL HAVE NO RESPONSIBILITY FOR ANY USE MADE OF THIS DOCUMENT OTHER THAN FOR THAT WHICH IT WAS PREPARED AND ISSUED.

ALL DIMENSIONS SHOULD BE CHECKED ON SITE.

DO NOT SCALE FROM THIS DRAWING

ANY DRAWING ERRORS OR DIVERGENCIES SHOULD BE BROUGHT TO THE ATTENTION OF BUILDING DESIGN PARTNERSHIP AT THE ADDRESS SHOWN BELOW.

DRAWINGS SHALL BE READ IN CONJUNCTION WITH THE FOLLOWING BEFORE WORK COMMENCES:
- THE CDM DESIGN ISSUES REGISTER
- THE BDP RISK SERIES OF DRAWINGS
- THE PROJECT CDM RISK REGISTER

NOTES

| REVISION | DESCRIPTION | DRAWN | CHECKED | DATE |
|---|---|---|---|---|
| P03 | S73 Application Issue | KN | MB | 28/07/2023 |
| P02 | Revised East Core | PG | MB | 07/10/2022 |
| P01 | For Planning | KD | MB | 20/05/2022 |

KEYPLAN

CLIENT

NHS
Great Ormond Street Hospital for Children
NHS Foundation Trust

CONTRACTOR

John Sisk & Son Ltd
2410 Regents Court
The Crescent
Birmingham Business Park
Birmingham

B37 7YE

DESIGN LEAD

BDP.

16 Brewhouse Yard
Clerkenwell
London
EC1V 4LJ
United Kingdom

T +44 [0]20 7812 8000
www.bdp.com

PROJECT TITLE: GOSH Children's Cancer Centre

PROJECT NUMBER: P2007598

DRAWING TITLE: West & East Elevations as Proposed

DRAWING NO: GOSHCCC-BDP-ZZ-ZZ-DR-A-2000-2072

STATUS/SUITABILITY: S2 - For Information

SCALE: 1 : 200 @ A1

DRAWING DATE: 28/07/2023

REVISION DATE:

DRAWN BY: KN

CHECKED BY: MB

APPROVED BY: BZ

PURPOSE OF ISSUE: Planning

REVISION: P03