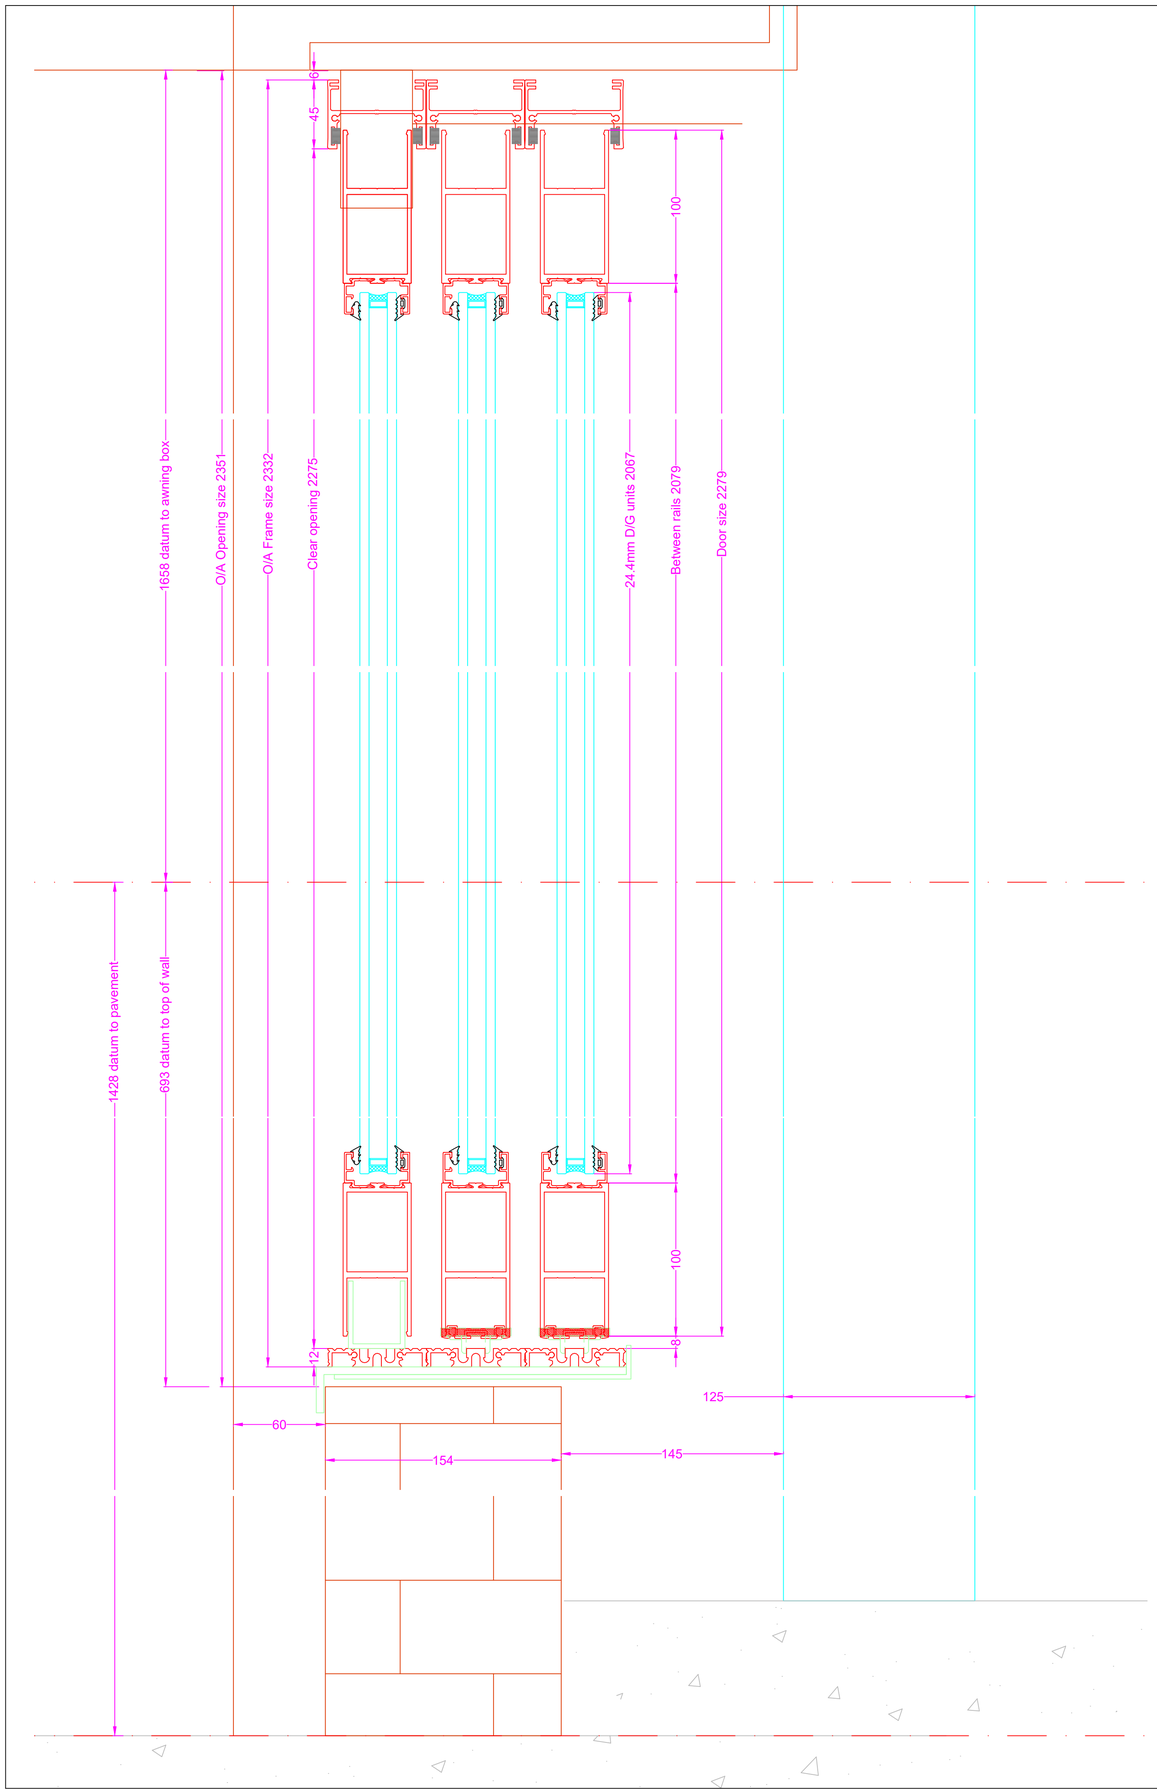

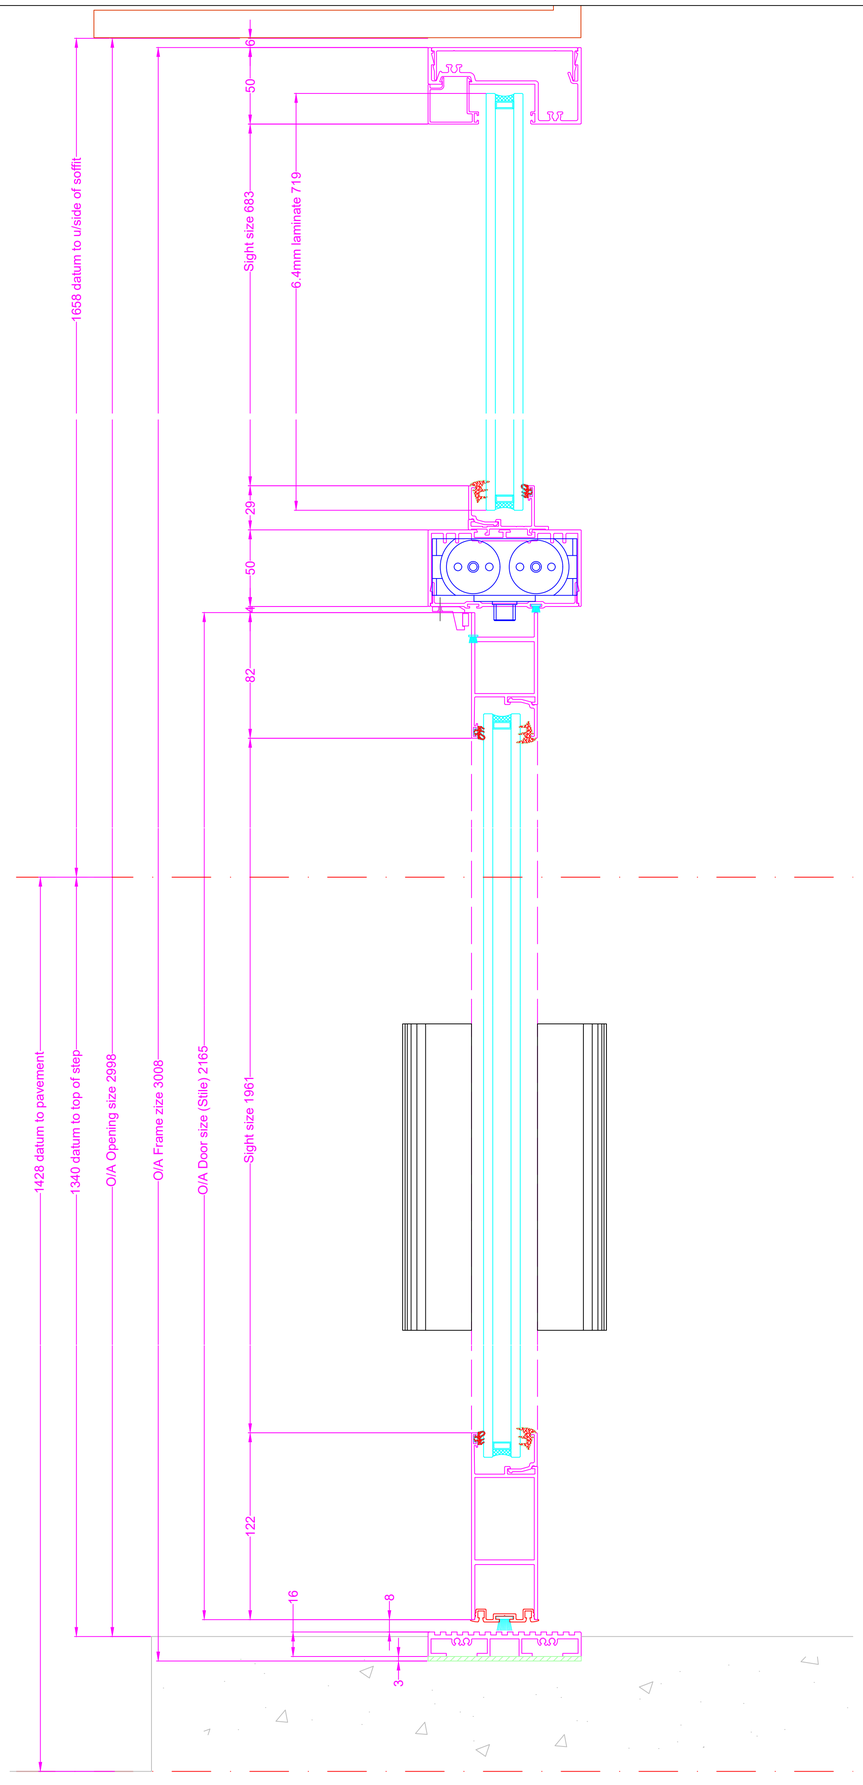

THIS DRAWING IS THE PROPERTY OF
SHOPFRONT SERVICES SOUTHERN LTD,
AND MUST NOT BE COPIED OR REPRODUCED EXCEPT
WITH THEIR EXPRESS PERMISSION, NOR MAY THE DESIGN
OR ANY INFORMATION SHOWN THEREON
BE DISCLOSED TO ANY THIRD PARTY.
WE WILL NOT BE RESPONSIBLE FOR OTHER CONTRACTUAL
DIMENSIONS.

© THIS DRAWING IS COPYRIGHT

NOTES:

Frame:
Smart shopline non-thermally broken aluminium profiles, 100mm x 50mm sections.
Comar non-thermally broken aluminium profiles, 64mm x 45mm secitons.

Doors:
Smart shopline non-thermally broken aluminium profile sections.
Stile 56mm
Top rail 82mm
Bottom rail 122mm

Comar non-thermally broken aluminium profile sections.
Stiles 80mm
Top rail 100mm
Bottom rail 150mm

Ironmongery:
Bottom pivots
Axim transom closer
MS2200 locks
Flush bolts
PAD handle
Flush pull handle

Finish:
Polyester powder coated in RAL 9005 matt

Glazing:
24.4mm double glazed unit
6.4mm laminate/12mm argon/6mm toughened

PROJECT:
ENDELL STREET

TITLE:
ENTRANCE DOOR AND STRAIGHT SLIDING WINDOWS
SECTION THROUGH SWING DOOR
SECTION THROUGH SLIDING DOOR

SITE ADDRESS:
20 ENDELL STREET
LONDON
WC2H 9BD

JOB No. 9615	CLIENT: MGL
SCALE: 1:2	DWG SHEET: A1
DWG No. 9615_200.1	REV: *
DRAWN BY: RP	DATE: 24/05/2023
APPROVED BY: ***	DATE: **/**/****

SHOPFRONT services
SOUTHERN LTD
Victoria Industrial Park
Unit 5
Victoria Road
Dartford
Kent
DA1 5AJ
Tel: 01322 292614 Fax: 01322 289952