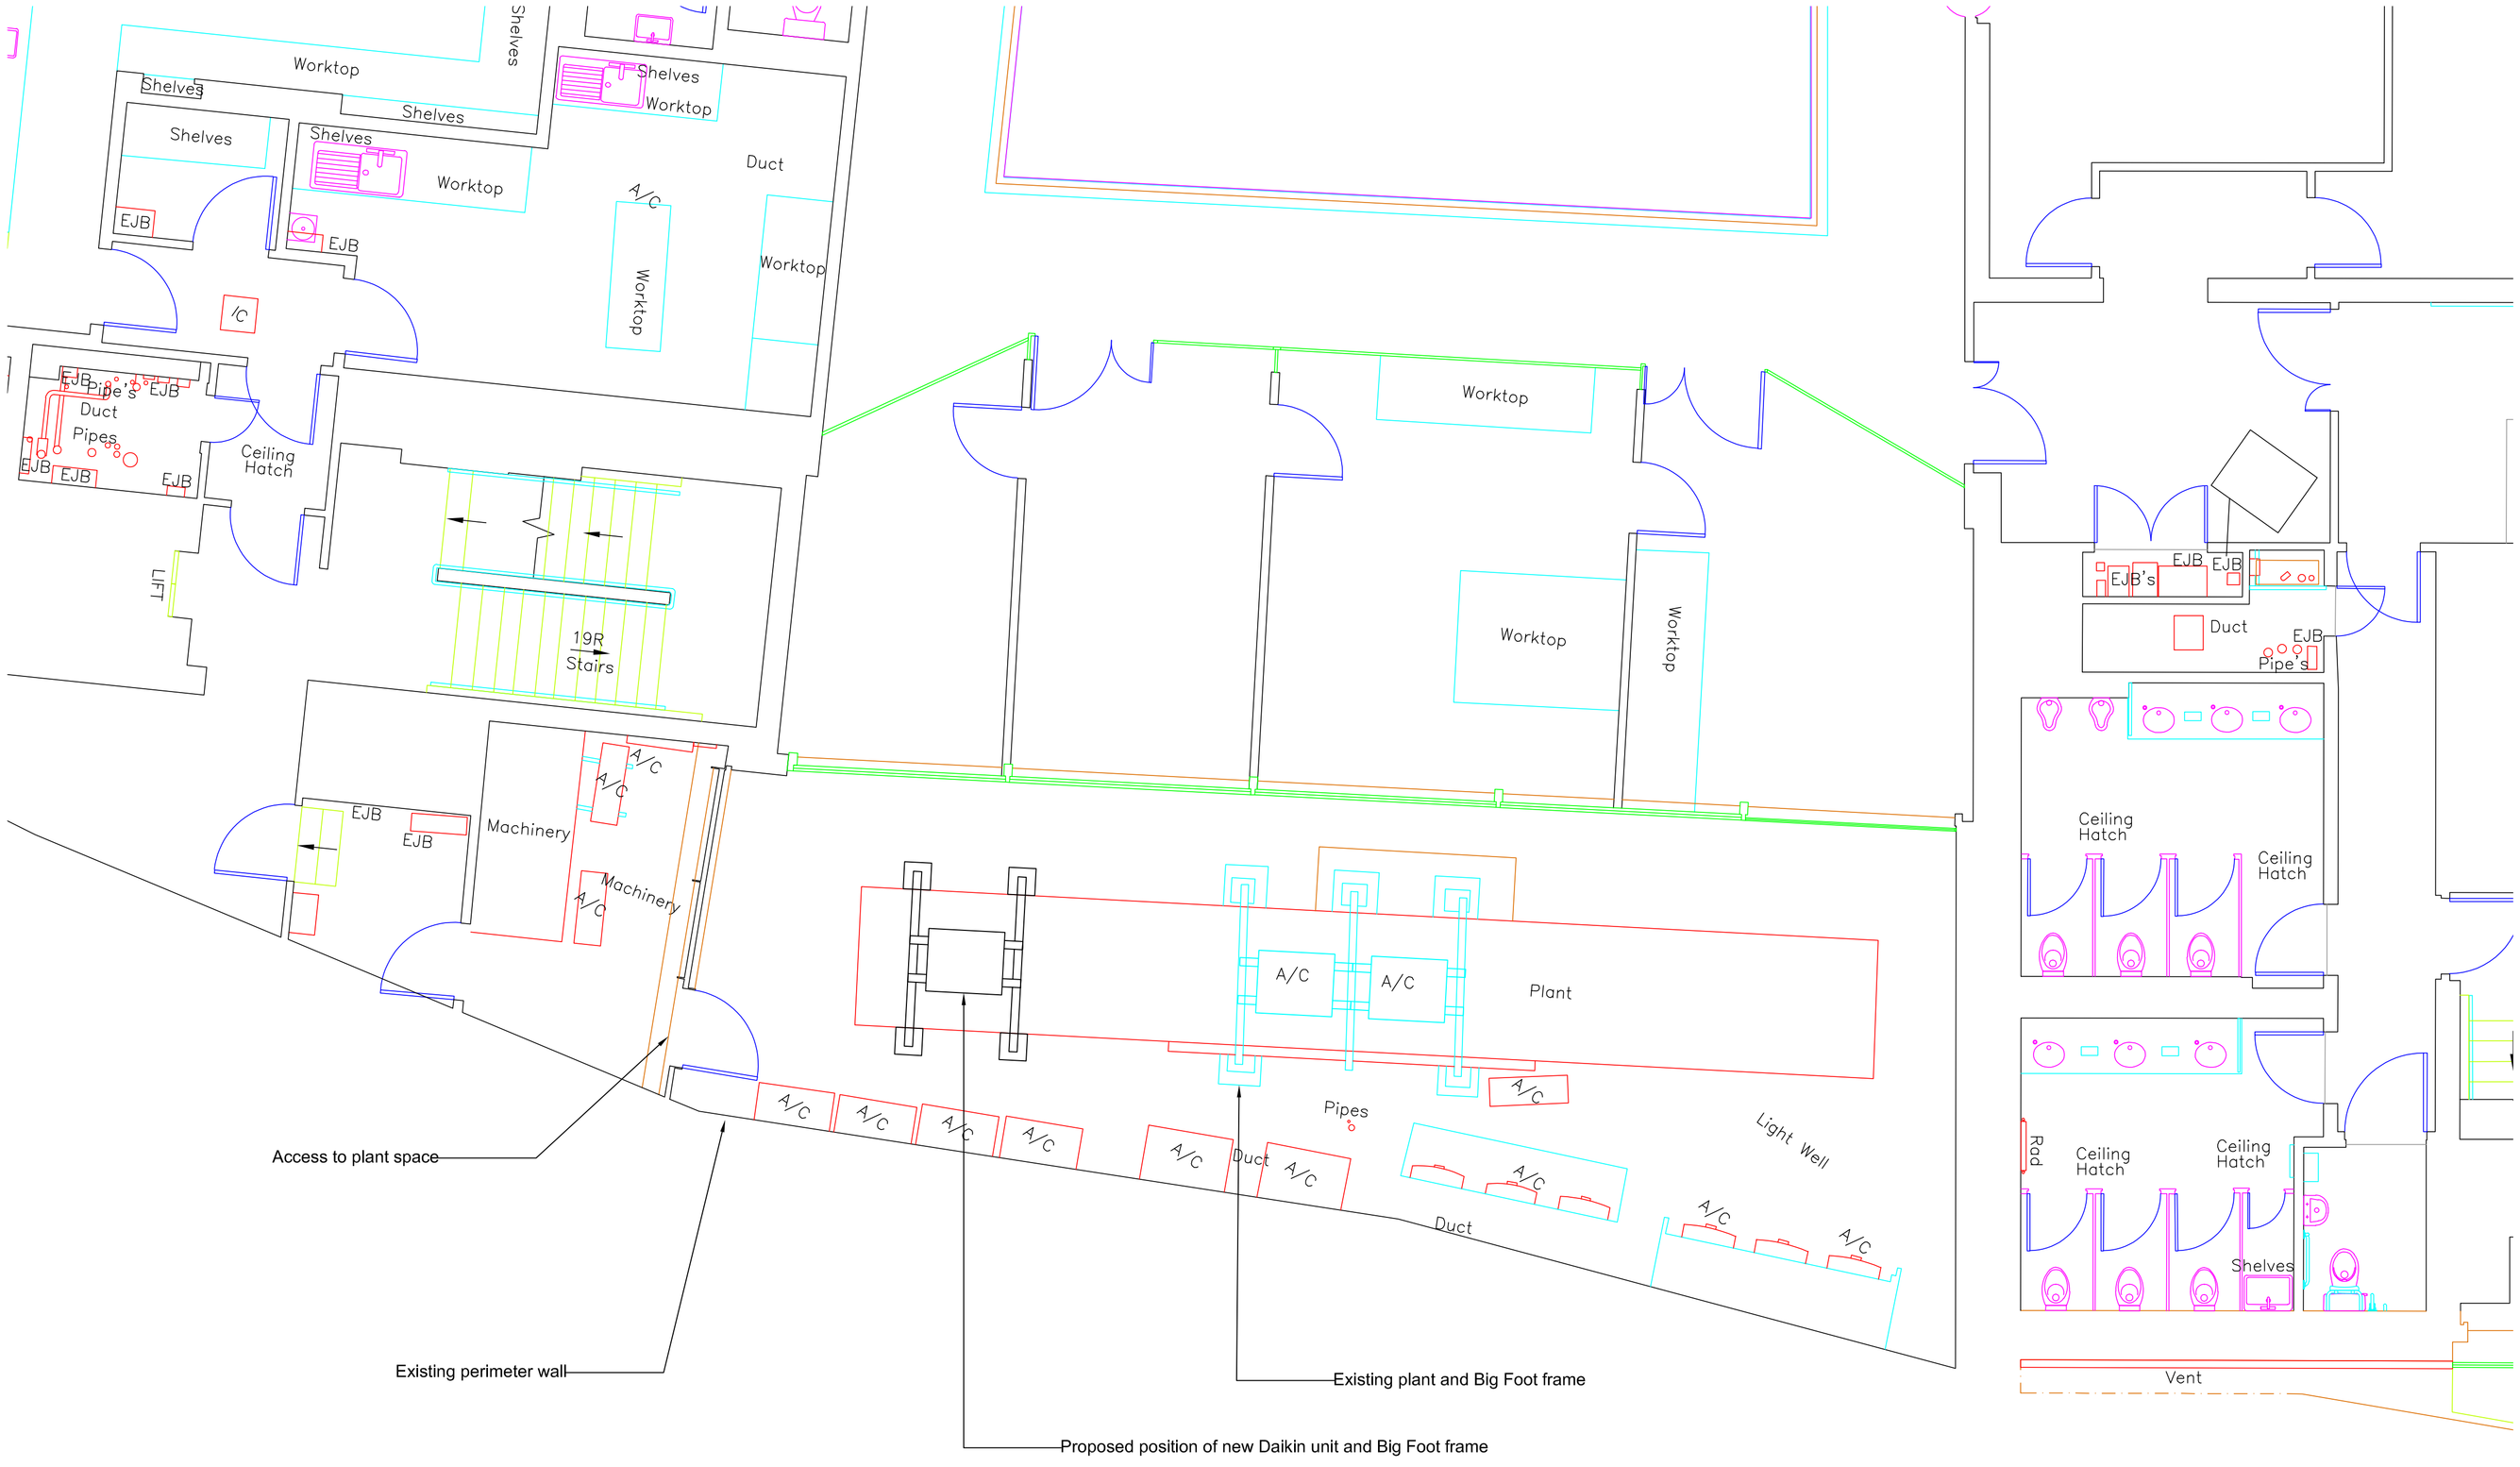

Roof Plant - Proposed GA Plan

1:50
1m 0 1m 2m 3m 4m 5m

spacelab_
great space. imagined.

NOTE:
All dimensions to be verified on site prior to commencement of
any working drawings or commencing work on site.

All drawings are subject to building control and fire engineer review and sign off.

Rev.	Date	Details	By
A.	26.07.23	Scale bar and North arrow added	EW

Client
Warner Bros.

Project name
200 Gray's Inn Road - Roof Plant Alterations

Drawing title
Roof Plant - Proposed GA Plan

Status
INFORMATION

Scale	Drawn by
1:50@A1, 1:100@A3	TC
Date	**Checked by**
28/06/2023	RL
Drawing number	**Revision**
23010-GA-101	A

This drawing is copyright. Do not scale off dimensions.
All dimensions are to be checked on site by contractor.
Contractor to report any dimensional discrepancies, errors or omissions prior to commencing in site.

18 Wenlock Road, London N1 7TA | spacelab.co.uk