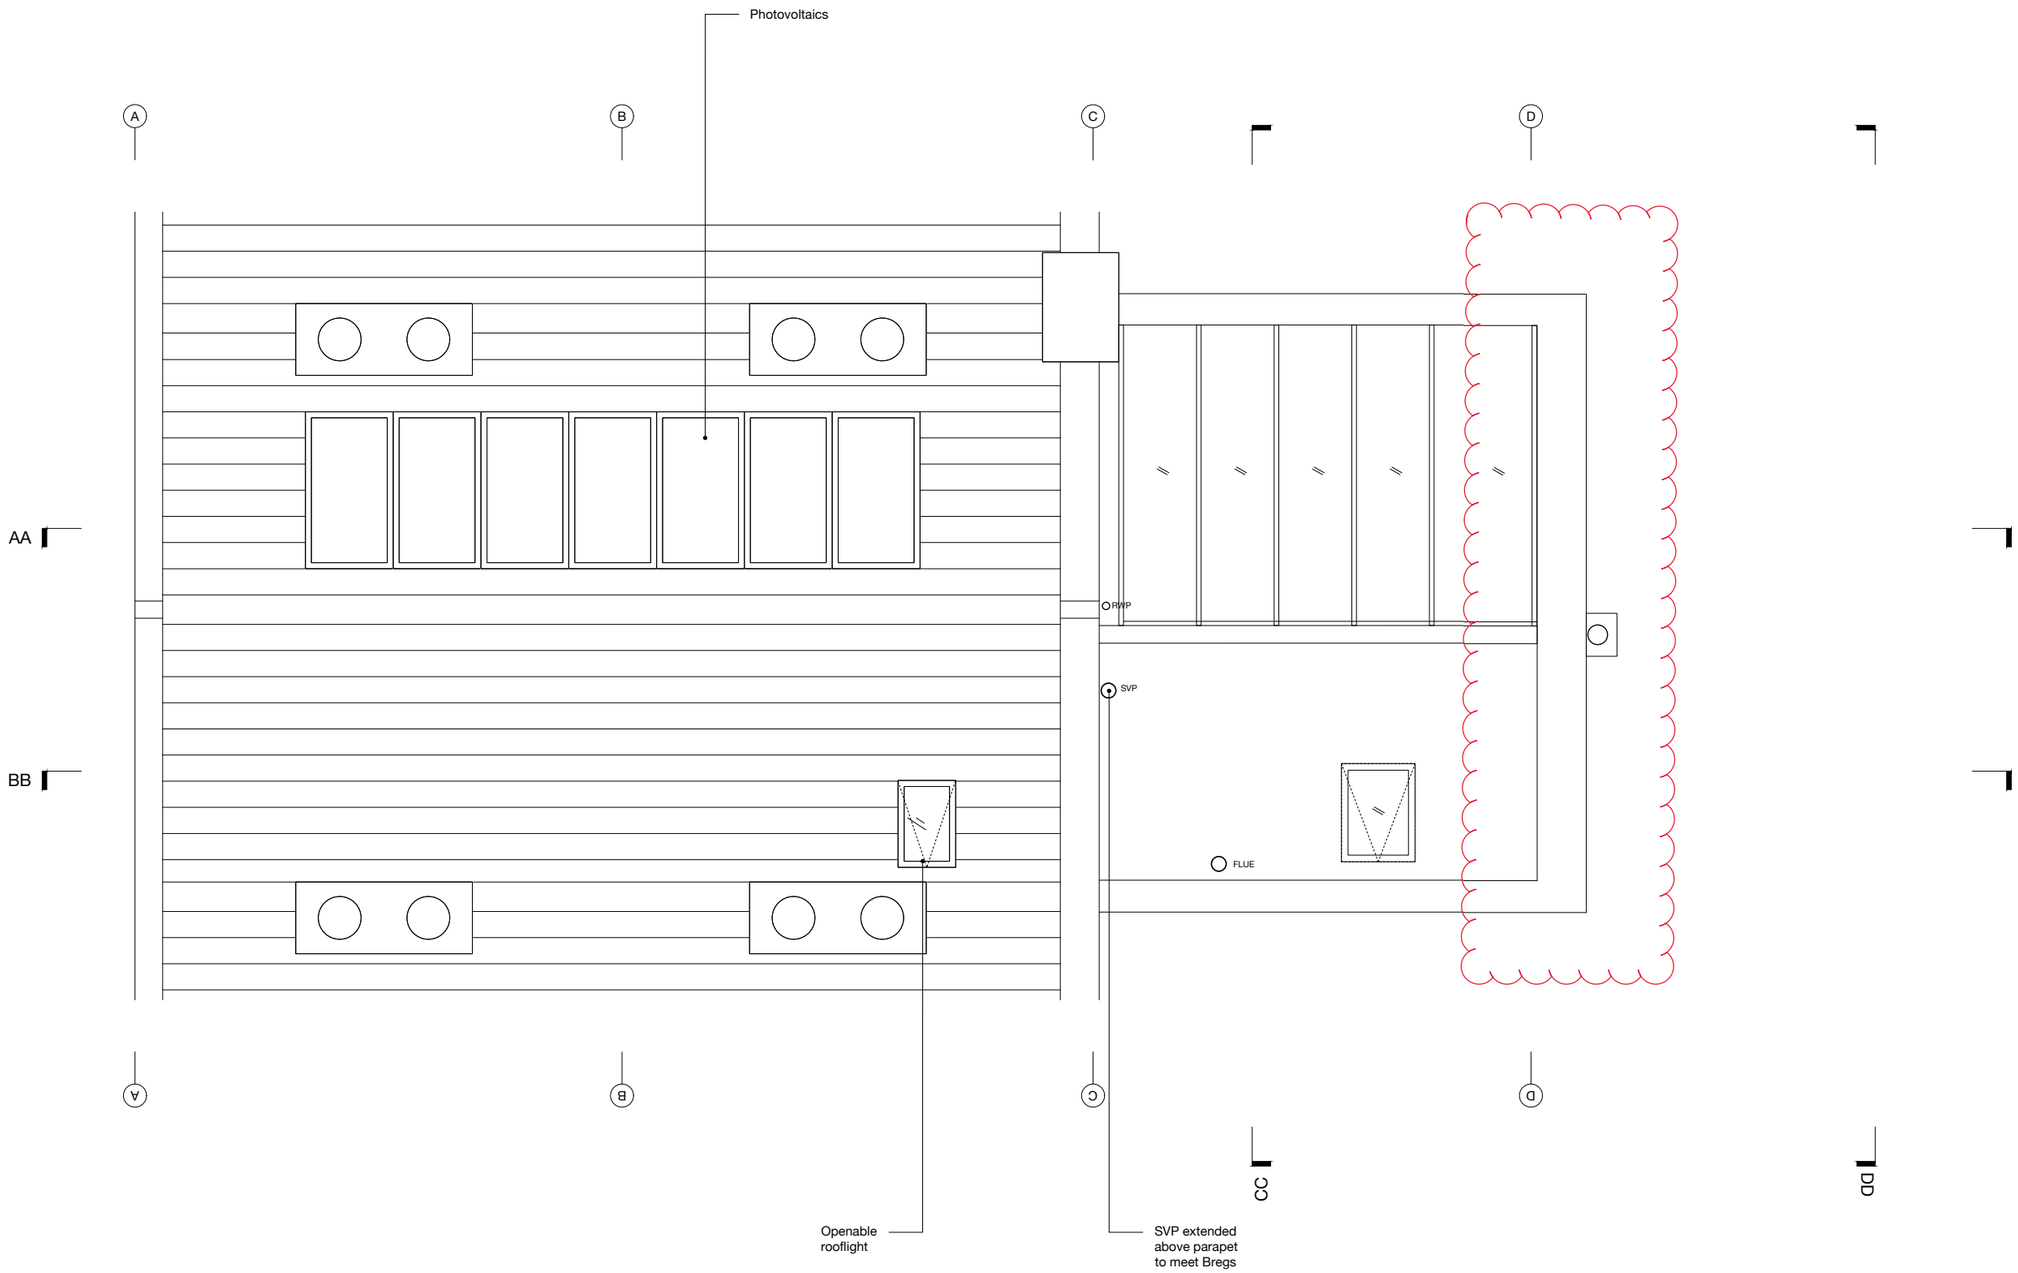

Notes:

- Do not scale drawings
- All dimensions in mm
- Errors to be reported immediately to the Designer
- To be read in conjunction with all the relevant Designers' and Engineers' drawings
- All dimensions to be checked and verified on site before proceeding
- Structure shown is indicative only; for structural layouts / details refer to Engineers' drawings

0.5 1 2

N

Rev	Revision Notes	Date
-	-	--.--.--

CB A
Clementine Blakemore Architects

clem@clementineblakemore.com
+44 (0)7580 193709

157 Middleton Road, London E8 4LL

PROJECT NAME	PROJECT NO.
10 Leverton Street	012

PROJECT ADDRESS
10 Leverton Street, London NW5 2PJ

RIBA STAGE	
3	Planning

DRAWN BY	CHECKED BY	SCALE@A3
PF	CB	1:50

TITLE
Proposed Roof Plan

DATE	DRAWING NO.	REVISION NO.
15.08.2023	**10LS - 123**	**P2**