G o o d g e S t r e e t

W h i t e f i e l d S t r e e t

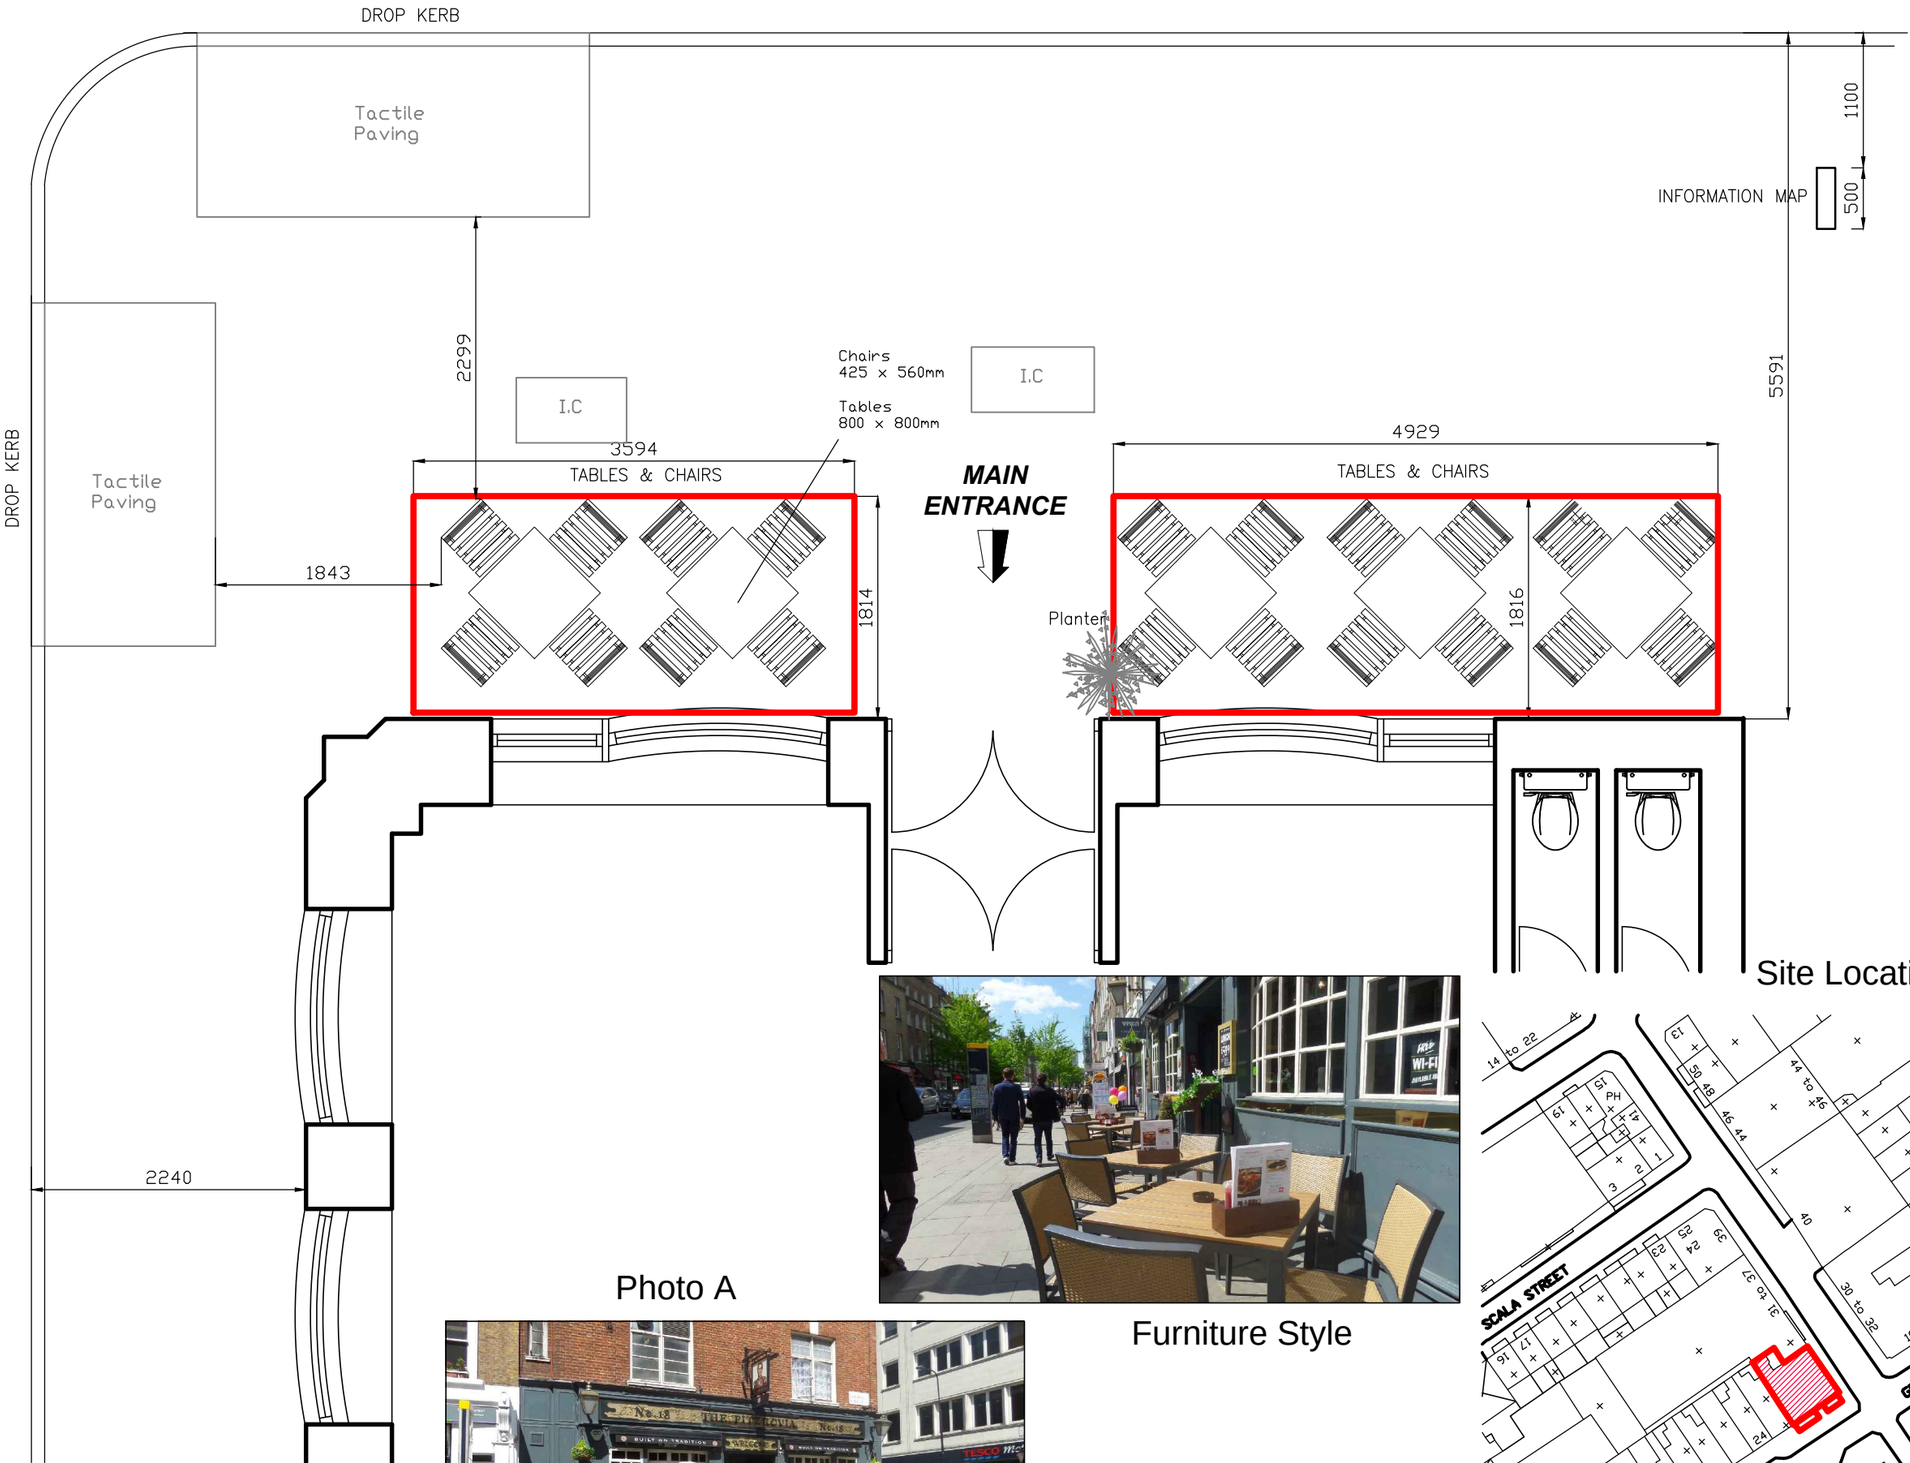

Pavement Plan (scale 1:50)

Furniture Style

Photo A

Site Location Plan (1:250)

May 2015

Scale:	Drawing Number:	Rev:
1:50 @A3	1967-15-01	A

Project :

The FITZROVIA
Goodge Street, London W1

NOTE: CONTRACTORS ARE TO CHECK ALL SIZES AND DIMENSIONS BEFORE SETTING OUT ANY SITE OR SHOPWORK ANY ERRORS OR DISCREPANCIES TO BE REPORTED AND RESOLVED BY THE SITE SPECIFIC PROJECT DESIGNER / BUILDER AND RESPECTIVE AGENTS.

Pembrook Design
Summit House, Horsecroft Road, The Pinnacles, Harlow, Essex, CM19 5BN
Tel: 01279 433888. Fax: 01279 433889.