COPYWRIGHT OF EDDISONS COMMERCIAL LTD ALL RIGHTS RESERVED. DRAWING NOT TO BE REPRODUCED WITHOUT EXPRESS PERMISSION.
DO NOT SCALE FROM DRAWING EXCEPT FOR THE PURPOSE OF PLANNING AND ALL DIMENSIONS TO BE CHECKED ON SITE

KEY:

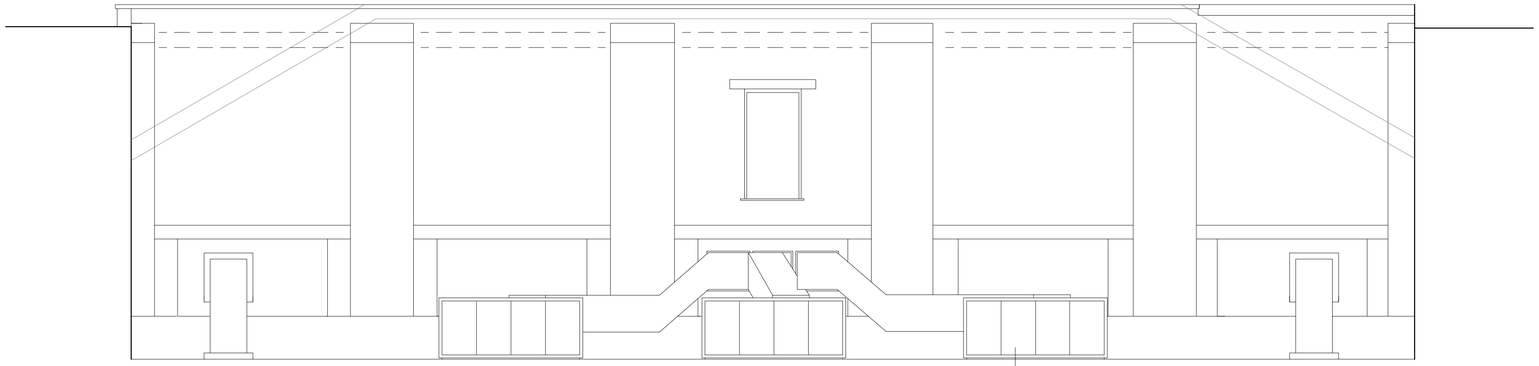

1 Existing Front Elevation

Scale: 1:50

0 1m 2m 3m 4m 5m

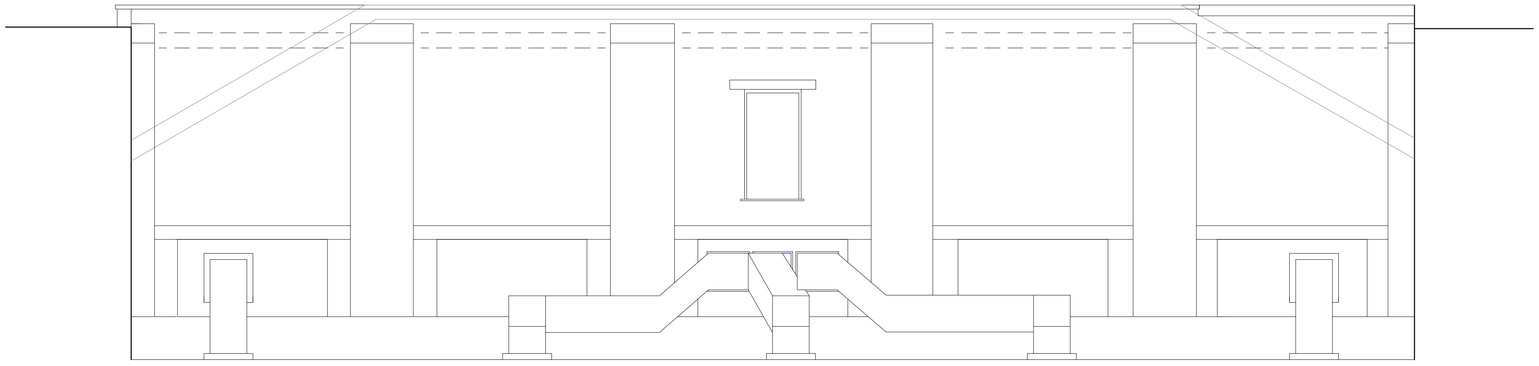

2 Proposed Front Elevation

Scale: 1:50

0 1m 2m 3m 4m 5m

3 Existing Side Elevation

Scale: 1:25

0 0.2m 0.4m 0.6m 0.8m 1m

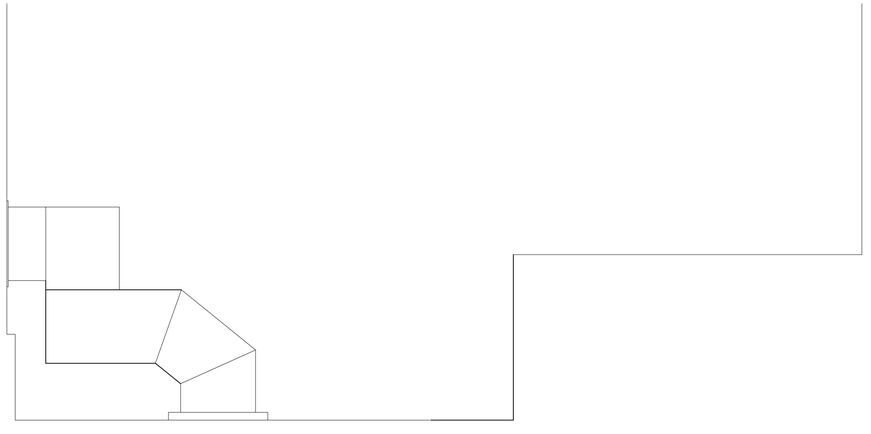

4 Proposed Side Elevation

Scale: 1:25

0 0.2m 0.4m 0.6m 0.8m 1m

Rev:	Date:	Description:	App:

Eddisons
Building & Project Consultancy
Toronto Square, Toronto Street,
Leeds LS1 2HJ
Tel: 0113 243 0101
Email: buildingconsultancy@eddisons.com

PROJECT TITLE:
Friends House
173-177 Euston Rd
London
NW1 2BJ

CLIENT:
Eddisons

DRAWING TITLE:
Existing and Proposed Elevations

DRAWN:	CHECKED:	APPROVED:
ML		

DATE:	SCALE:
09.03.22	1:50 / 1:25

DRAWING No:	REVISION:
713.02	