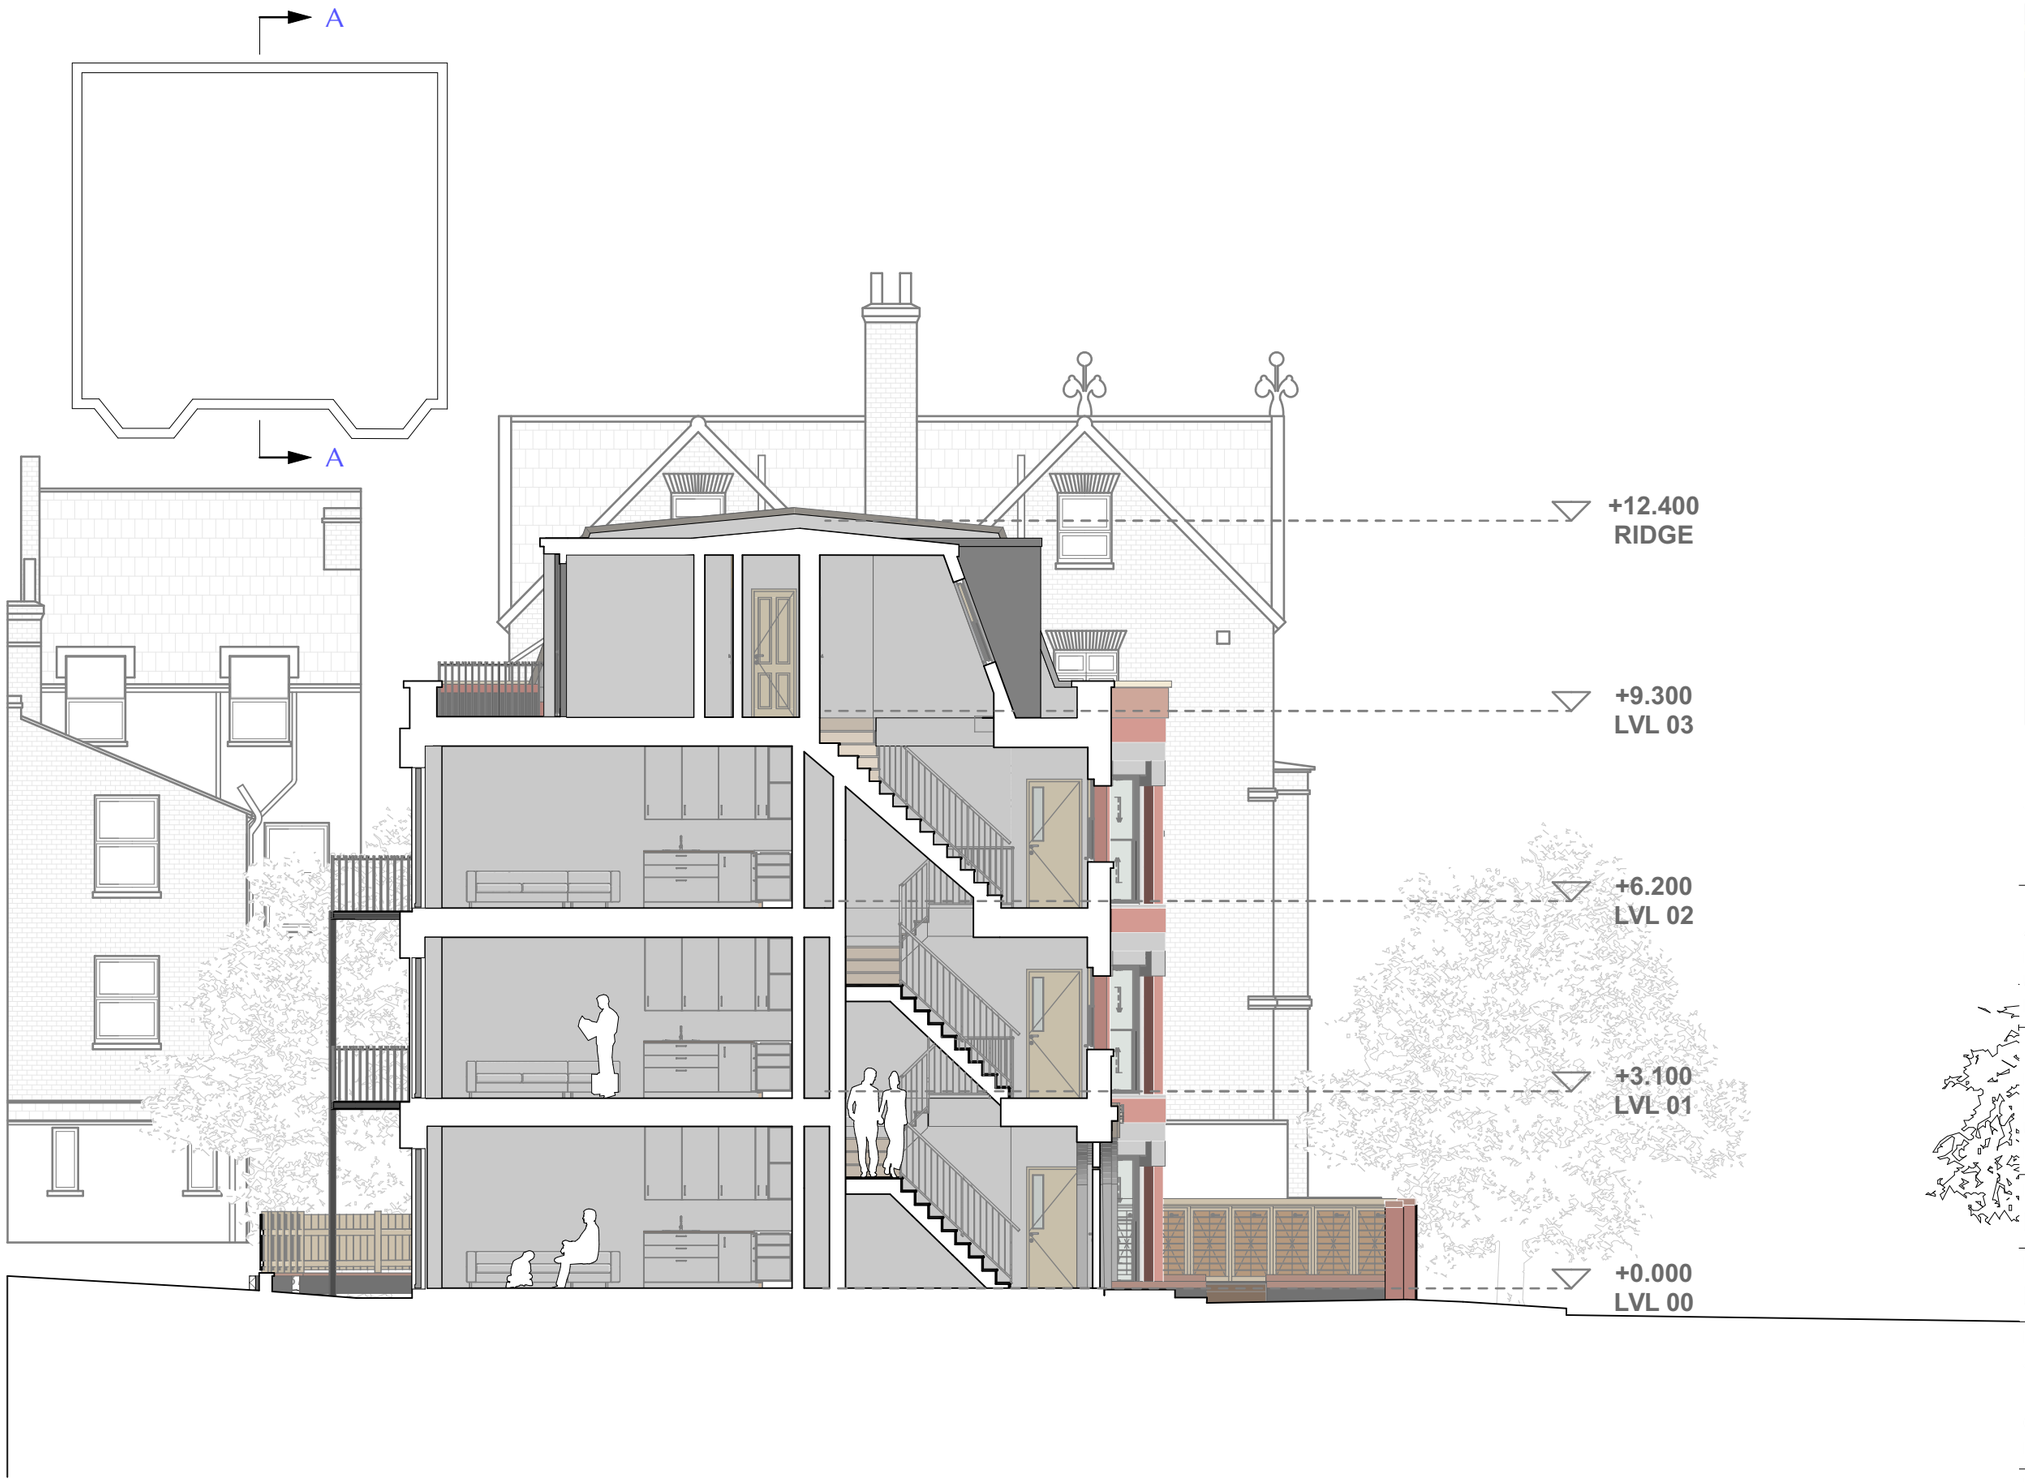

Proposed Section AA 1:100

Revision History

RevID	ChID	Change Name	Date
ID REV B	CO 003	CASE OFFICER COMMENTS 1: Roof form amended to 70deg pitch	18.08.2023
ID REV B	CO 004	CASE OFFICER COMMENTS 1: Rooflight to bathroom reduced in size to 60x60cm	18.08.2023

Brass Architecture

Brass Architecture

46 Commercial Road
London
UK
E1 1LP

3096 Narcissus Road Site

Narcissus Road Site
London
UK
NW6 1NE

Drawing Name
Proposed Section AA

Drawing Status
Planning Application

Modified by
JPB

Date
August 23

Checked by
RS

Date
August 23

Drawing Scale
1:100@A3

Layout ID
A.03.2

Revision