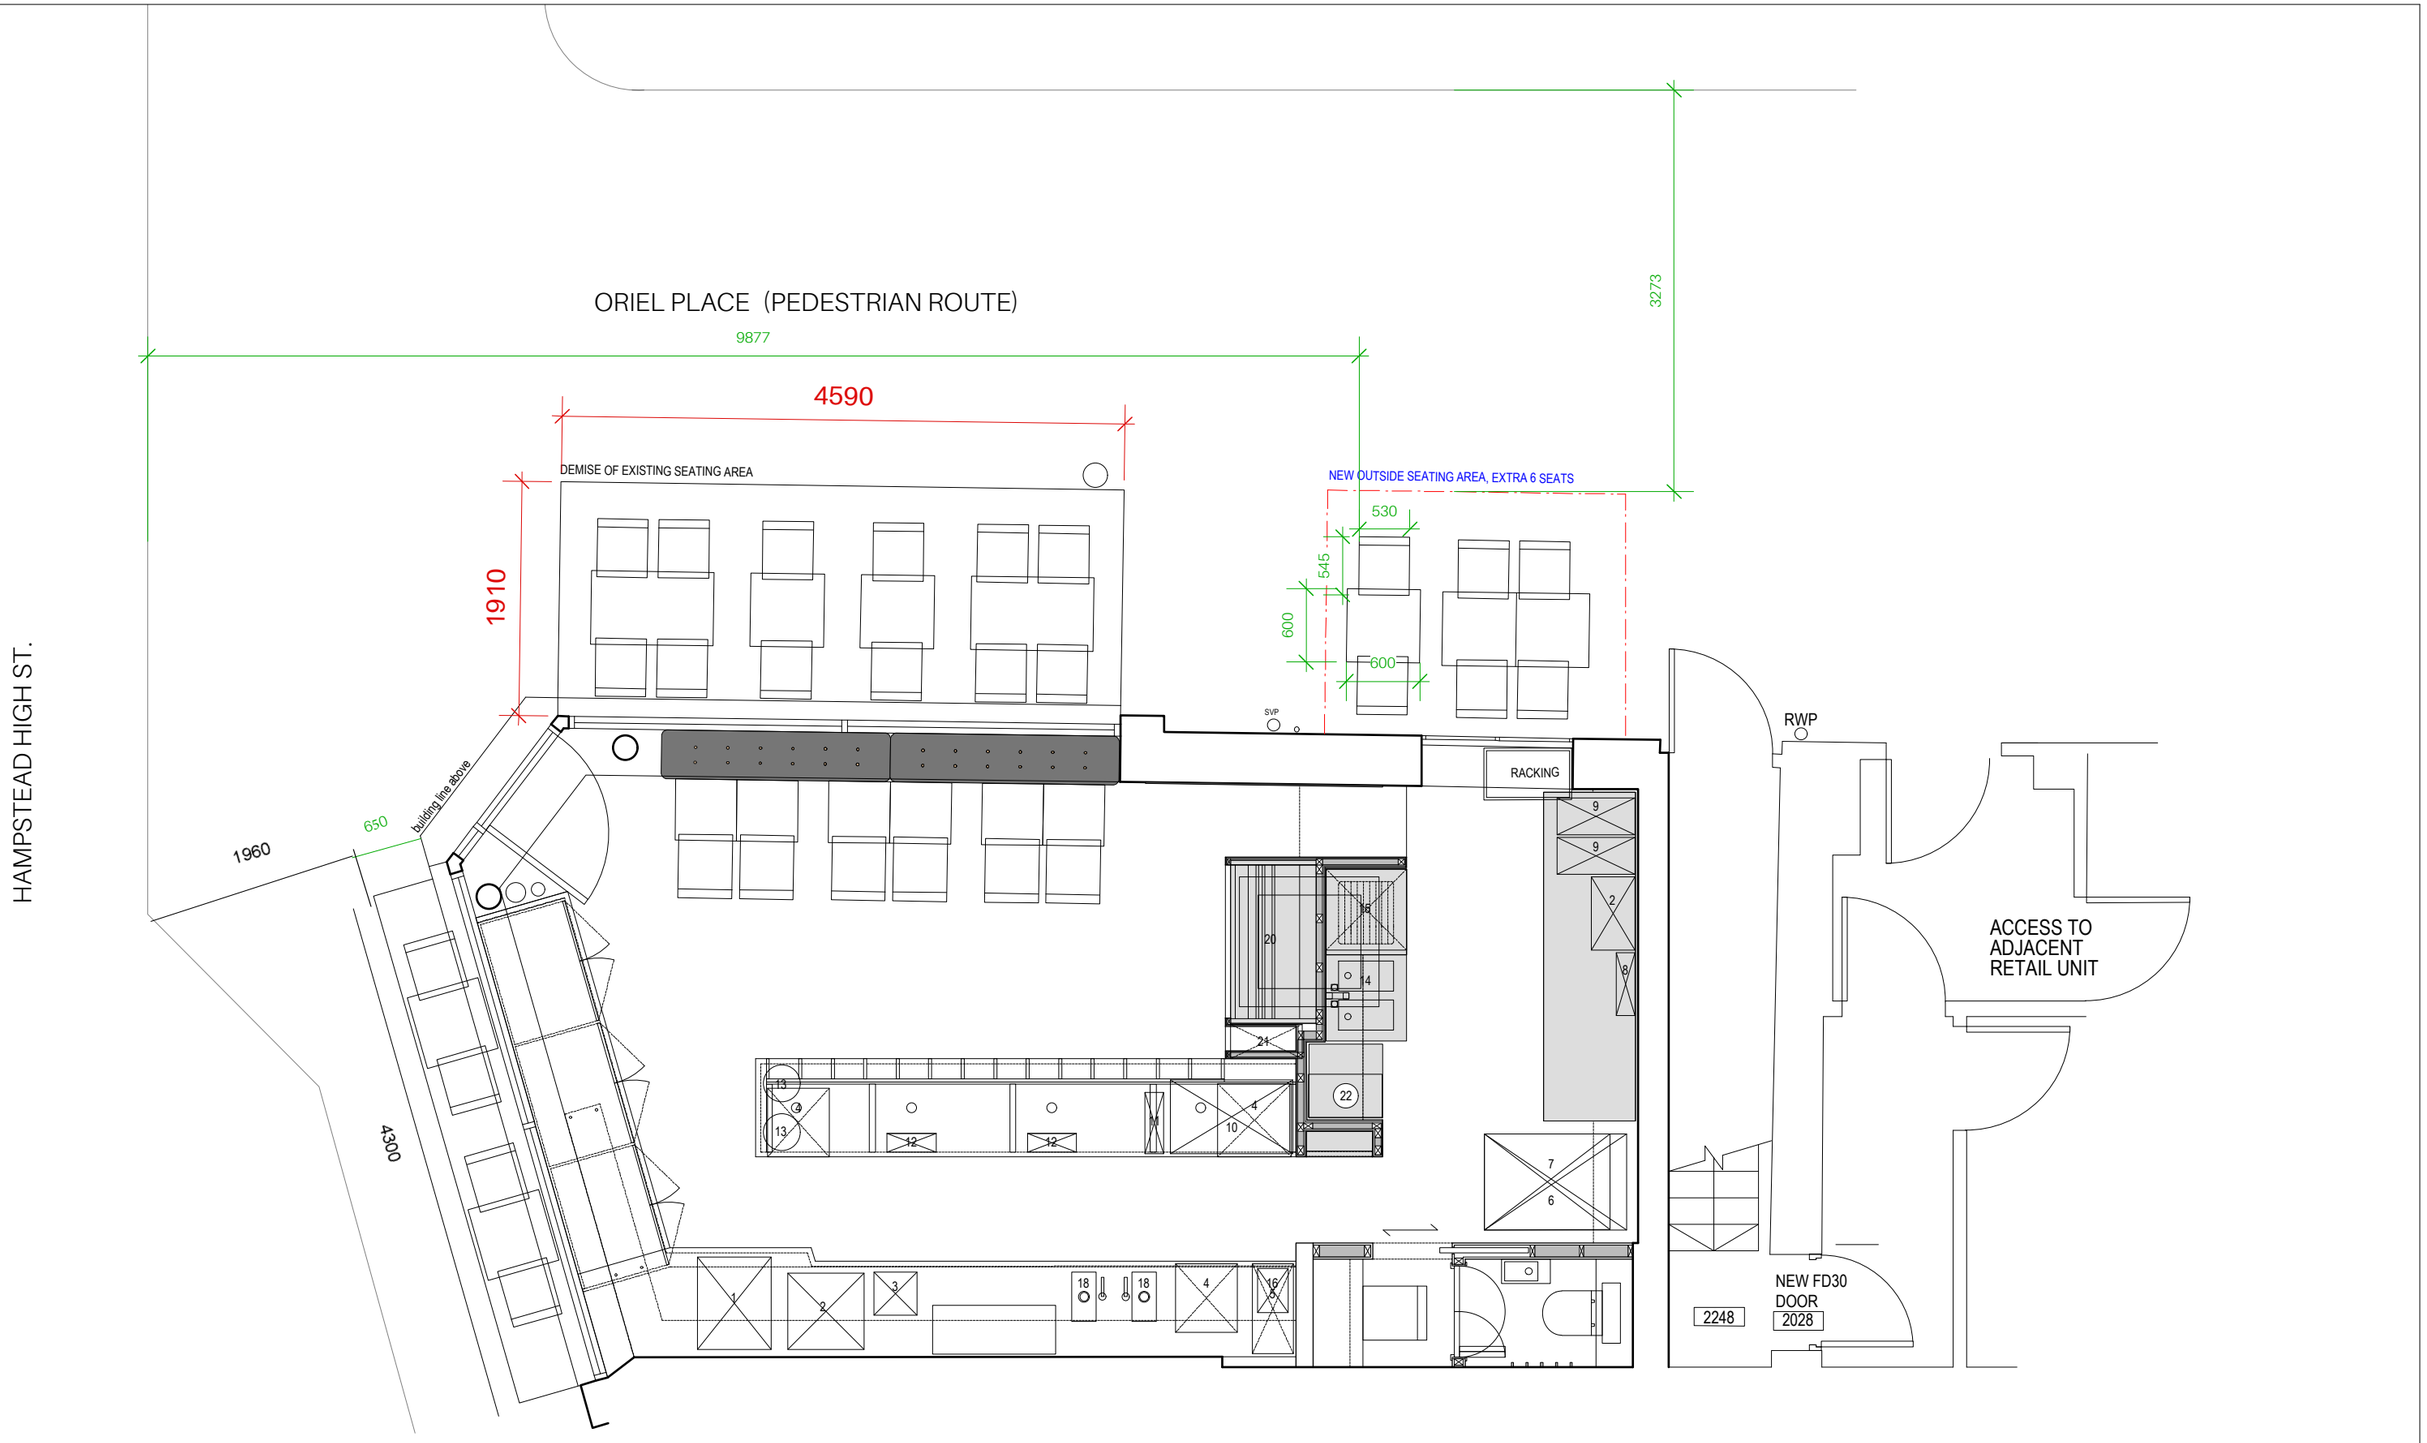

Notes

0m 1m 3m 5m

© Copyright Holland Harvey Architects 2016

REV	DATE	DESCRIPTION	BY	CHK

Project
Hampstead Gail's

Drawing
External Seating

Job Number	Drawing Number	Rev
14008	1100	B

Drawn	Date	Status	Scale @ A3
RF	24.05.18	Planning	1 : 100

Do not scale from this drawing. All dimensions are to be checked on site. This drawing is to be read in conjunction with all consultants information.

Holland Harvey Architects
Unit 1.4
1-5 Vyner Street
London E2 9DG
hello@hollandharvey.com
+44 203 327 0340

Client

Gail's