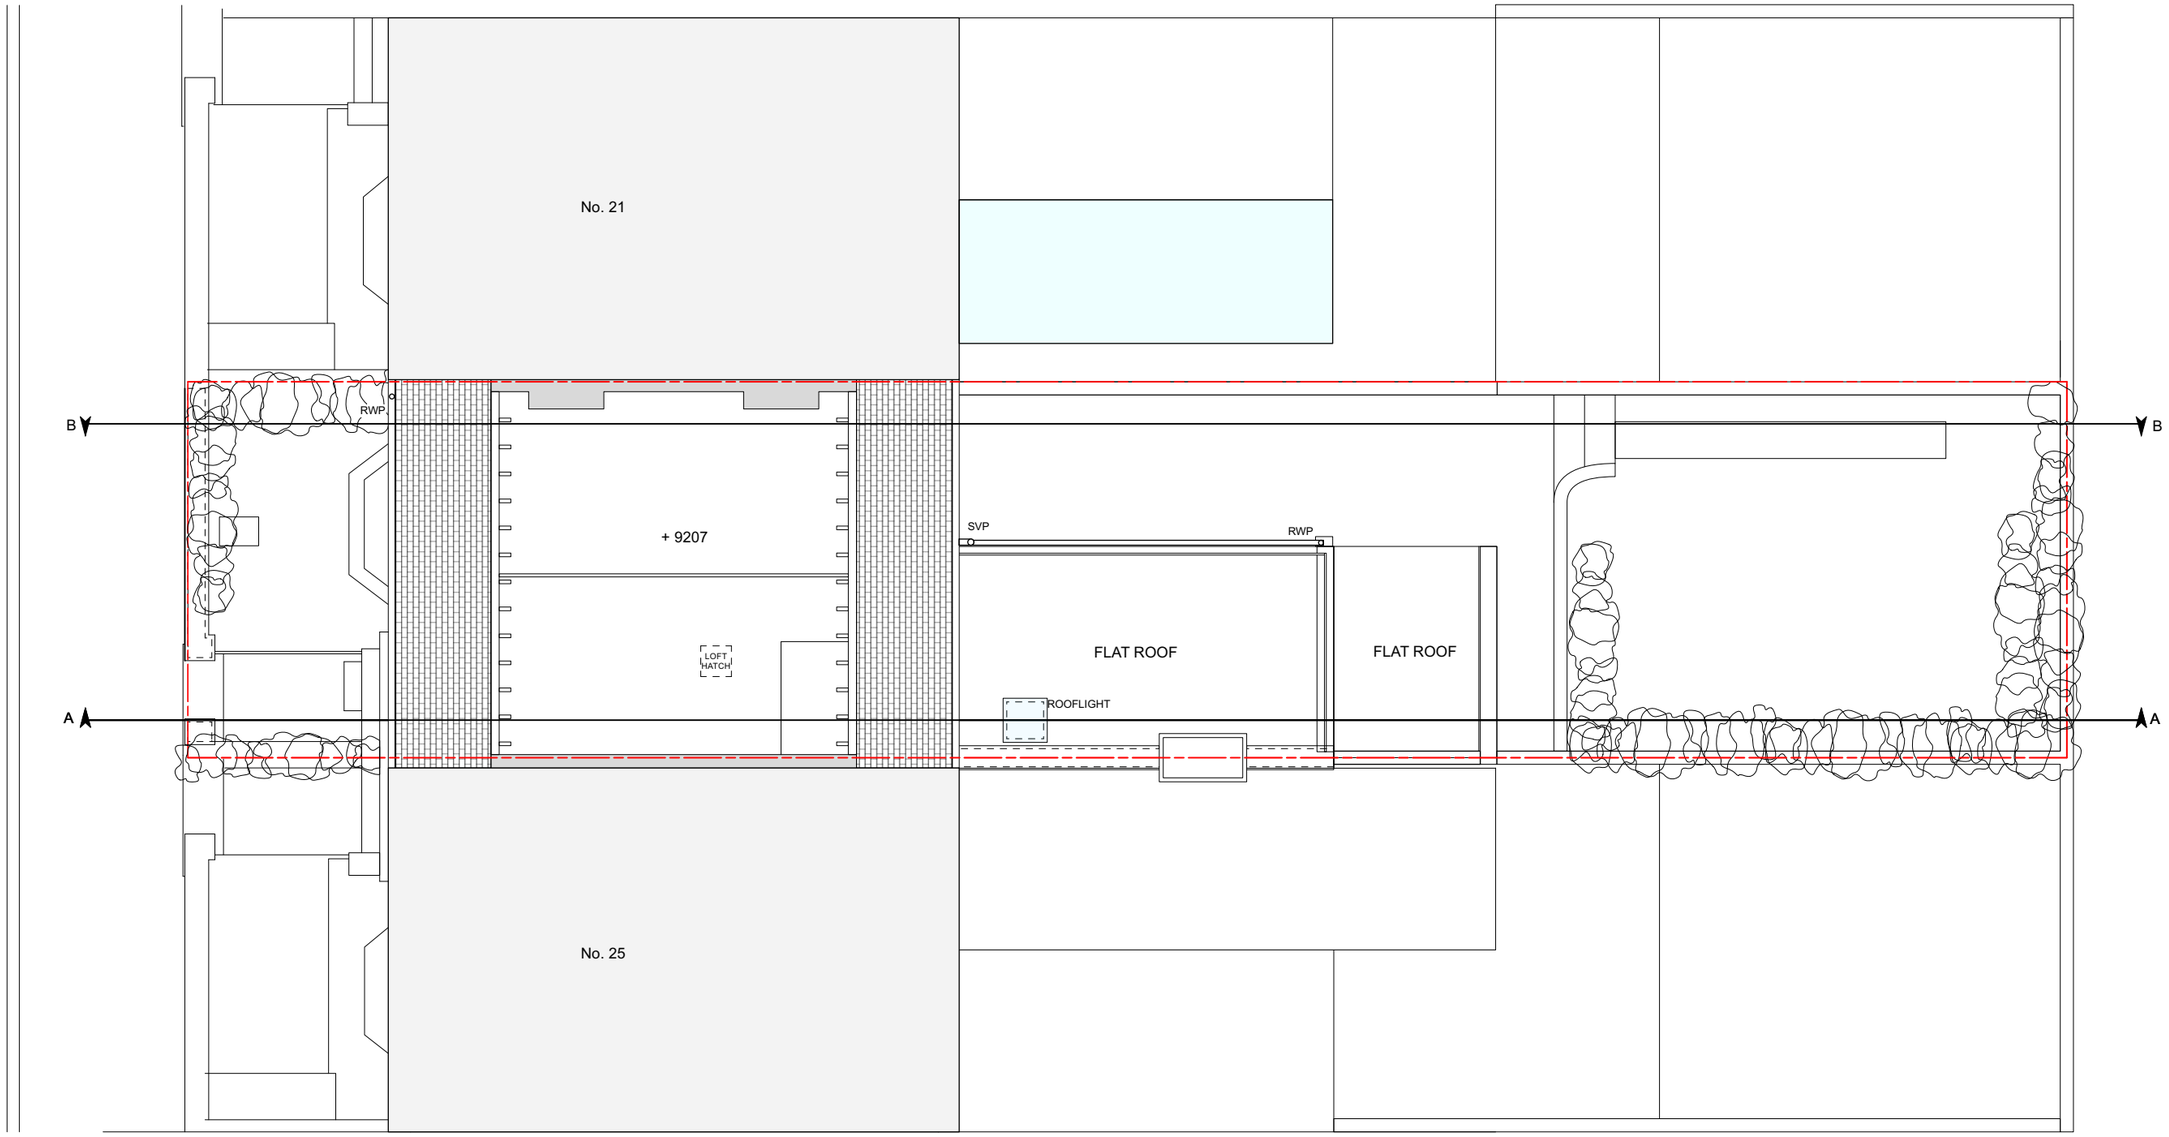

N
W
E
S

NEIGHBOURING PROPERTIES NOT SURVEYED

1:100
0 1 2 3 4 5 6 7 8 9 10 [m]

ASSUMED BOUNDARY

EXISTING LOFT FLOOR PLAN

FOR FULL PLANNING PERMISSION

REV.	DATE	DESCRIPTION	REV.	DATE	DESCRIPTION	REV.	DATE	DESCRIPTION

NOTE:

ALL DIMENSIONS ARE IN MILLIMETERS. INCONSISTENCIES ARE TO BE REPORTED TO THE ARCHITECT IMMEDIATELY.

COPYRIGHT IS HELD BY SIMON MILLER ARCHITECTS LTD.

CLIENT:

ALEX MICHIE

PROJECT:

CONVERSION OF TWO FLATS TO SINGLE-FAMILY DWELLING HOUSE

SITE:

23 BOSCASTLE ROAD,
LONDON, NW5 1EE

DRAWING TITLE:

EXISTING LOFT FLOOR PLAN

SIMON MILLER
ARCHITECTS

T+44 (0)20 8201 9875

info@simonmillerarchitects.com
simonmillerarchitects

11 Portsdown Mews
Temple Fortune
London NW11 7HD

DATE:	JULY 2023
DRAWN BY:	TJ
SCALE:	1:100 @ A3
DRAWING NO.:	567 EX-COU-06
REVISION:	