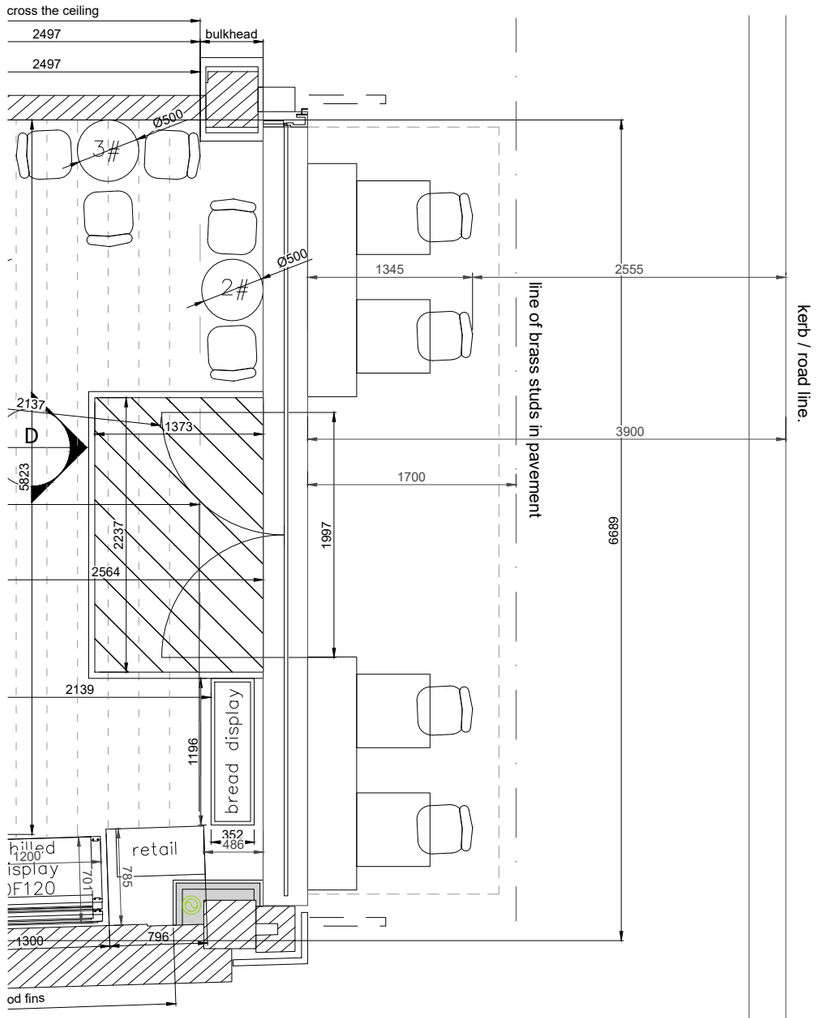

1 EXTERNAL SEATING PLAN

Scale: 1:50

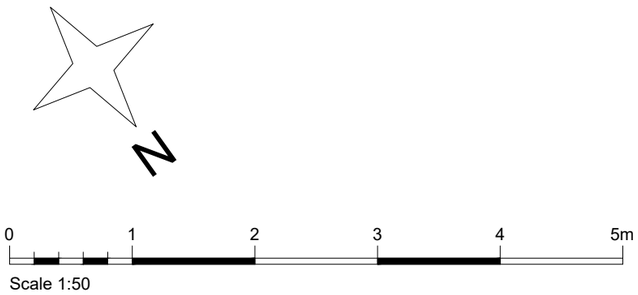

Scale 1:50

revision	description	date

MADE IN PLACE

Henry Wood House 2 Riding House Street
London W1W 7FA
T 0044 (0)20 3714 4841
© Made In Place Design

RetailWeek INTERIORS AWARDS/ WINNER
Retail interior of the year

RetailWeek INTERIORS AWARDS/ WINNER
Non food design of the year

Project	Gail's Holborn
Title	External Seating
Date	02.11.22
Drawn by	kw
Scale	1:50 @ A1
Drawing no.	5107.011
Rev.	

check all measurements on site.
© Copyright remains with the designer